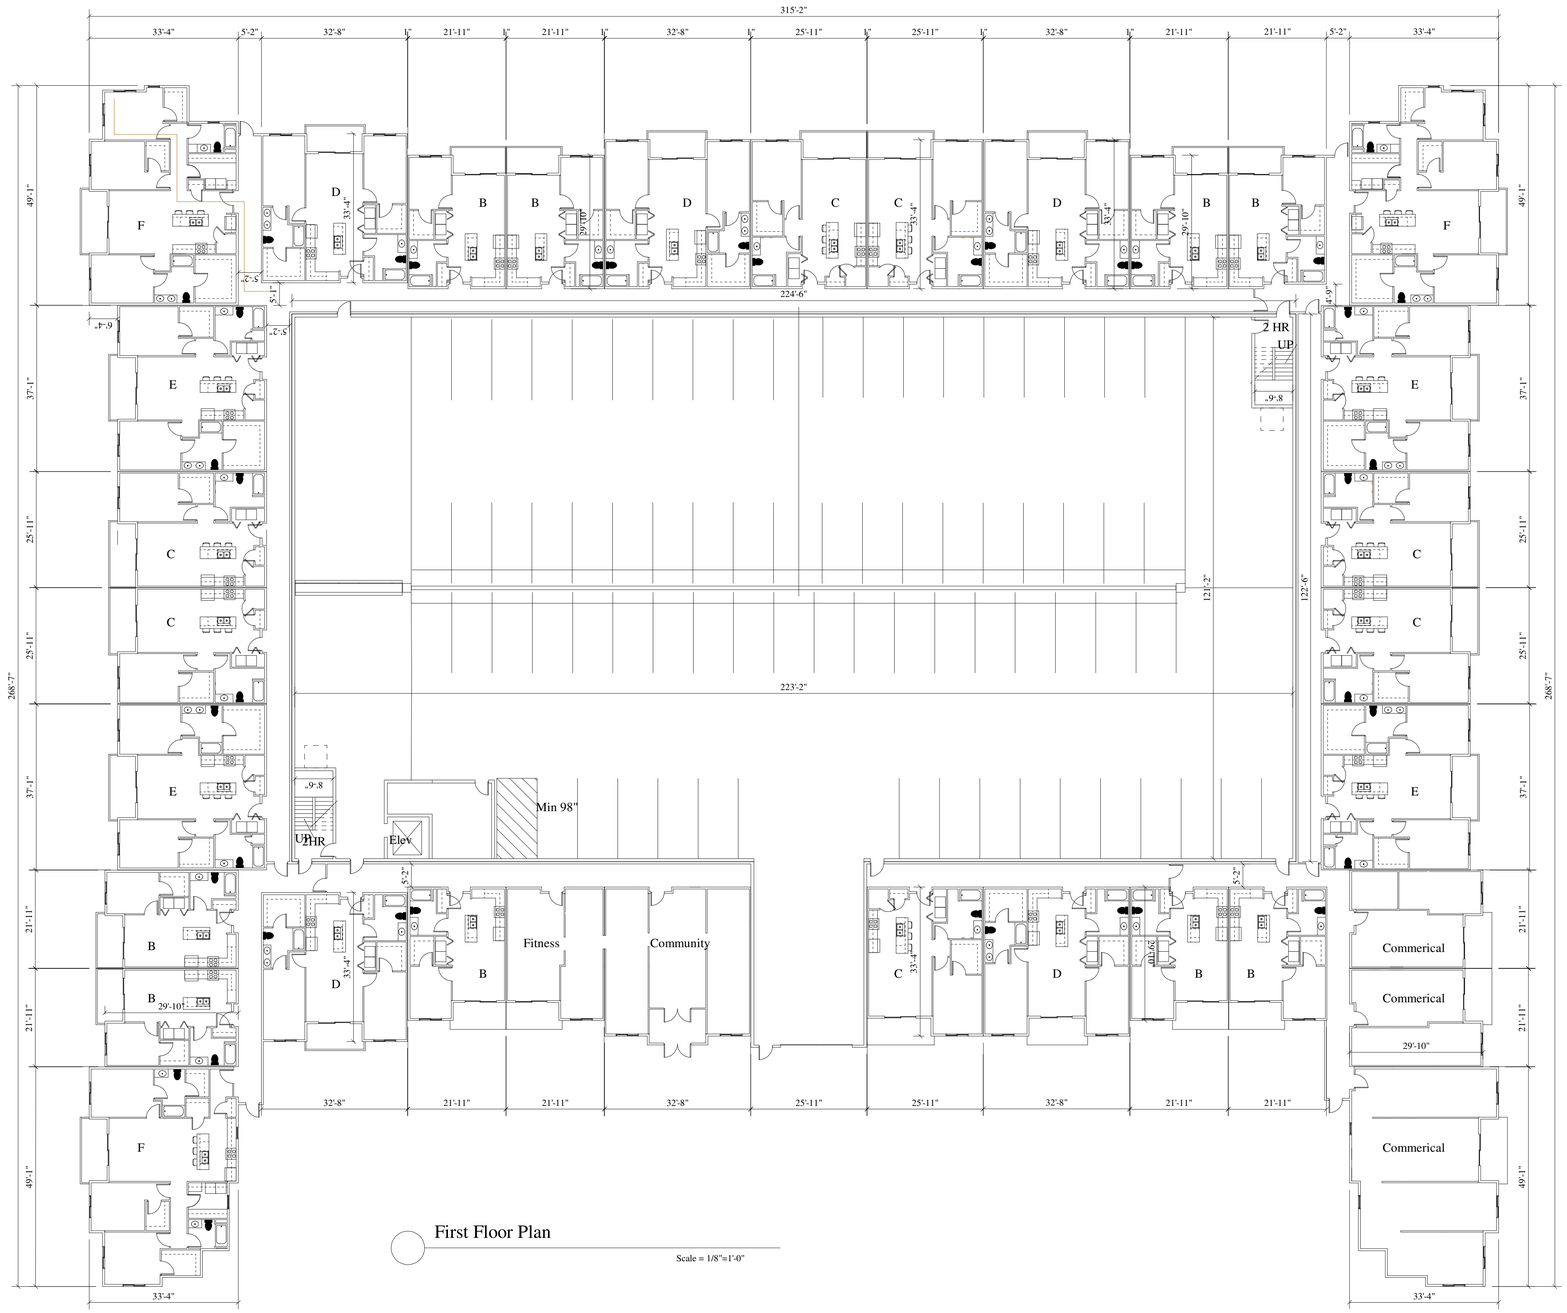


First Floor Plan

Scale = 1/8"=1'-0"

Jeffery Groenier, Architect
W125 Amidon Road
Brooklyn, WI 53521
608-698-3196

This document contains confidential or proprietary information of Concepts in Architecture, LLC. Neither this document nor the information herein may be reproduced, distributed, used, or disclosed without authorization.

Concepts In Architecture, LLC

Proposed for: CF Investments, LLC
Craig Frank
Address: 3636 Skytop Road
McFarland, WI 53558
608-576-4309

Project: Apartment Building
Address: Cottage Grove, WI
Sheet Title: First Floor Plan

| | |
|---|---|
| Date: | 09-18-2020 |
| Scale: | As Noted |
| Job #: | 13-01 |

SHEET
A1.1

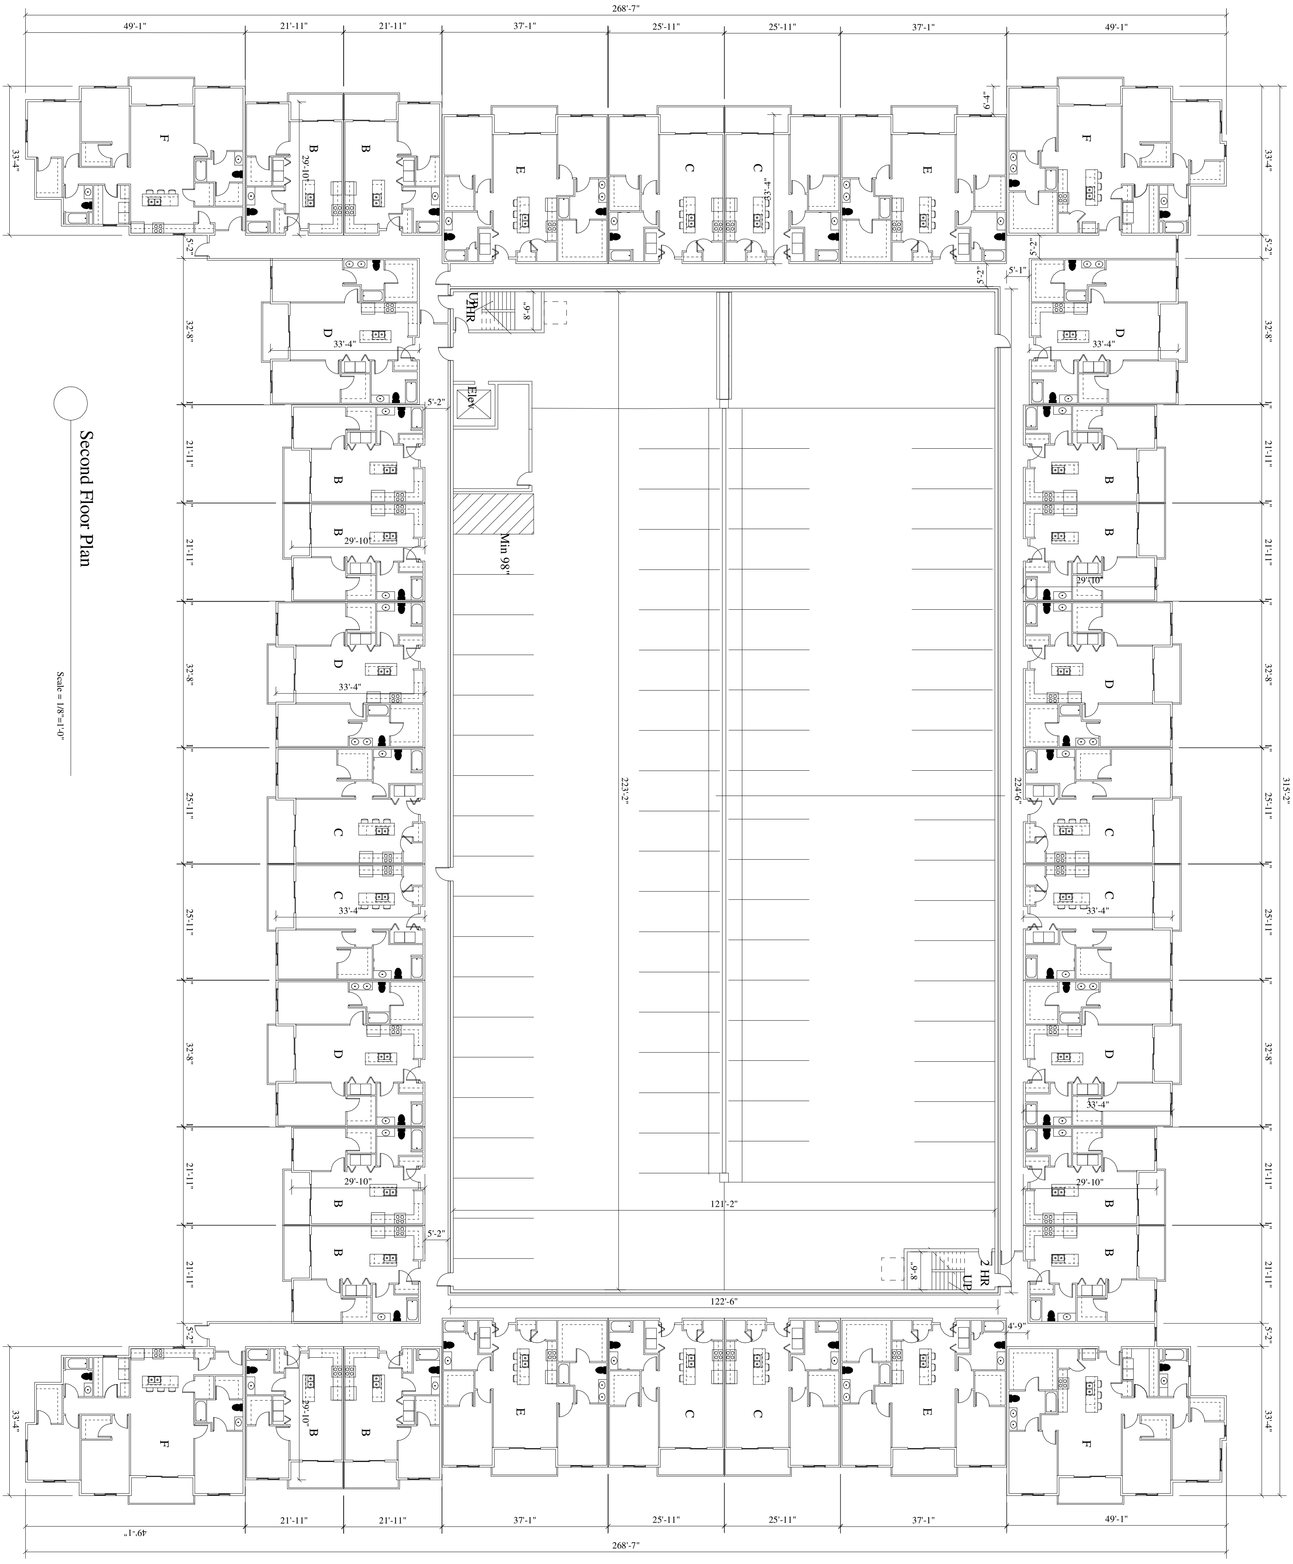


Second Floor Plan

Scale = 1/8"=1'-0"

| | | | |
|---|---|---|---|
| SHEET A2 | Job #: 13-01 | Scale: As Noted | Date: 10/22/2019 |

Project: Apartment Building

Address: Town of Cottage Grove WI

Sheet Title: Second Floor Plan

Proposed for: CF Investments, LLC
Craig Frank

Address: 3636 Skytop Road
McFarland, WI 53558
608-576-4309

Concepts In Architecture, LLC

Jeffery Groenier, Architect
W125 Amidon Road
Brooklyn, WI 53521
608-698-3196

This document contains confidential or proprietary information of Concepts in Architecture, LLC. Neither this document nor the information herin is to be reproduced, distributed, used, or disclosed without authorization.

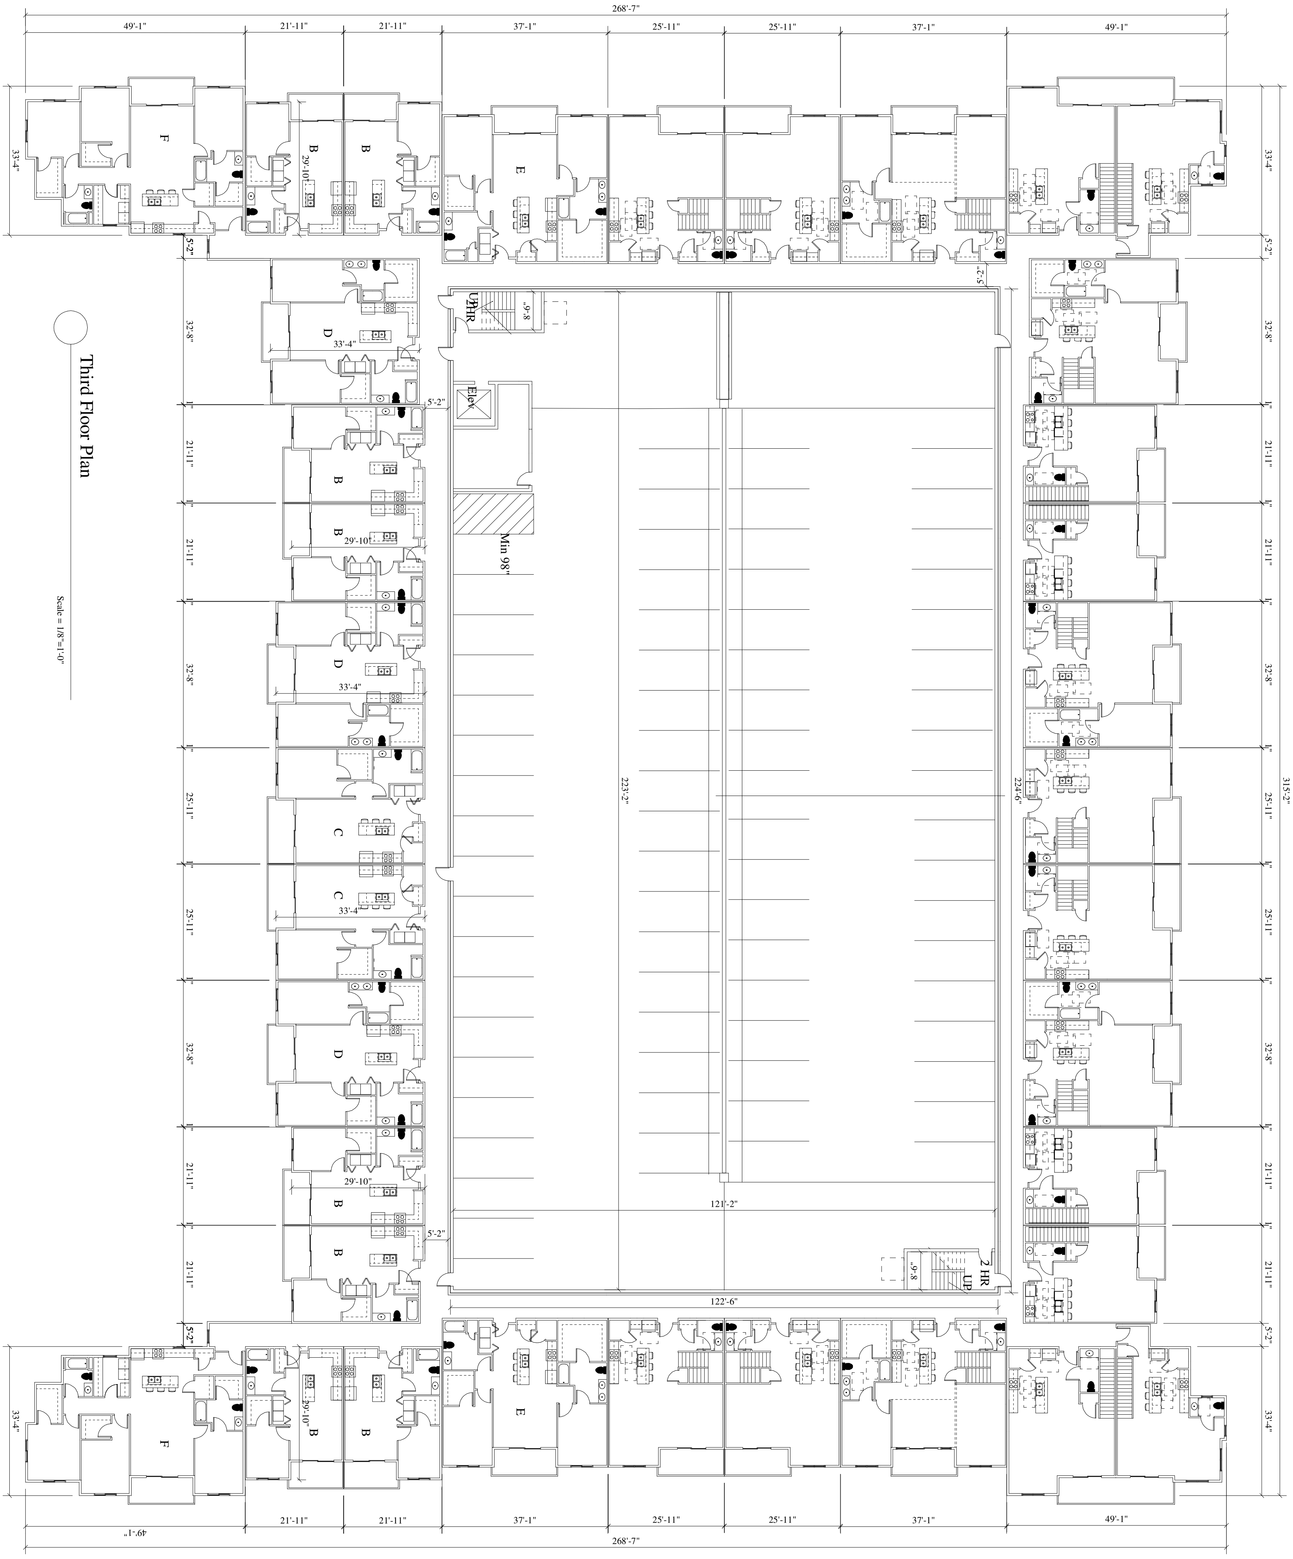


Third Floor Plan

Scale = 1/8"=1'-0"

| | | | |
|---|---|---|---|
| SHEET A3 | Job #: 13-01 | Scale: As Noted | Date: 10/22/2019 |

Project: Apartment Building

Address: Town of Cottage Grove WI

Sheet Title: Third Floor Plan

Proposed for: CF Investments, LLC
Craig Frank

Address: 3636 Skytop Road
McFarland, WI 53558
608-576-4309

Concepts In Architecture, LLC

Jeffery Groenier, Architect
W125 Amidon Road
Brooklyn, WI 53521
608-698-3196

This document contains confidential or proprietary information of Concepts in Architecture, LLC. Neither this document nor the information herin is to be reproduced, distributed, used, or disclosed without authorization.

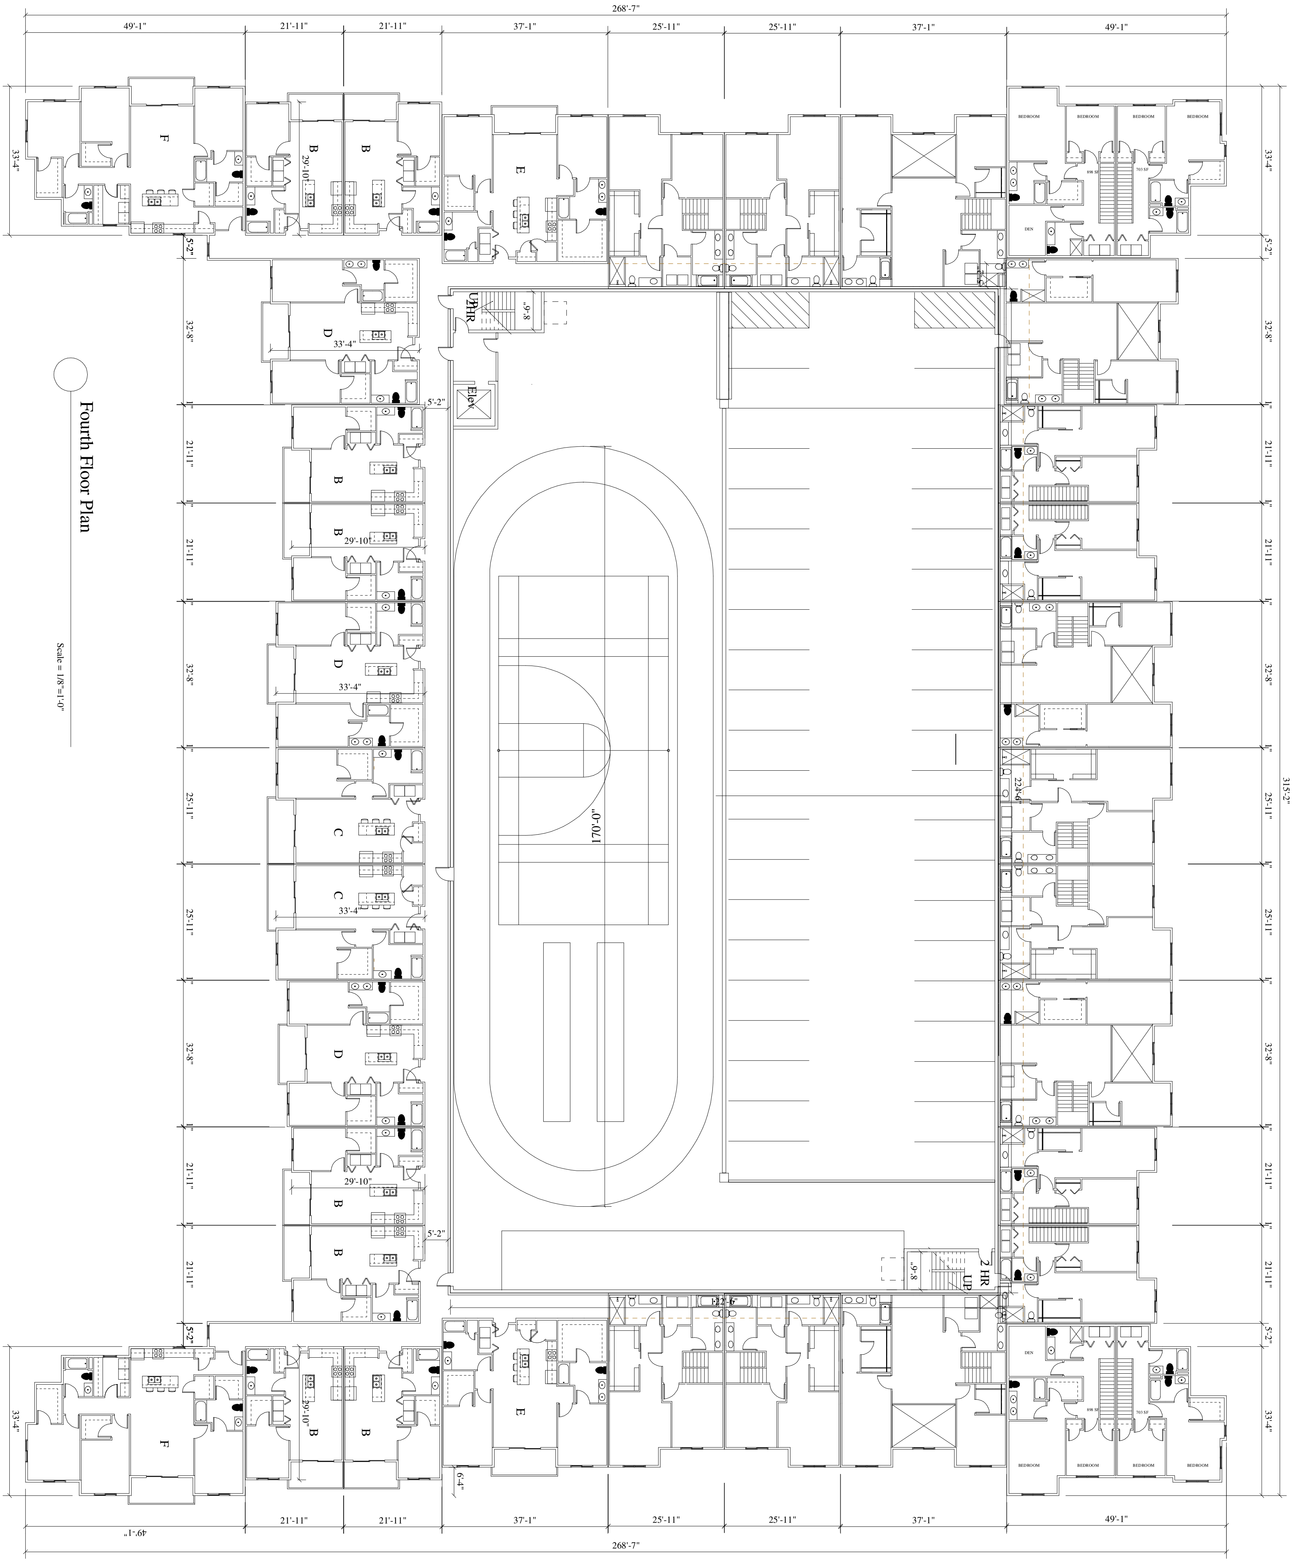


| | | | |
|---|---|---|---|
| SHEET A4 | Date: 10/22/2019 | Project: Apartment Building | Proposed for: CF Investments, LLC |
| | Scale: As Noted | Address: Town of Cottage Grove WI | Craig Frank |
| | Job #: 13-01 | Sheet Title: Fourth Floor Plan | Address: 3636 Skytop Road<br>McFarland, WI 53558<br>608-576-4309 |

Concepts In Architecture, LLC

Jeffery Groenier, Architect
W125 Amidon Road
Brooklyn, WI 53521
608-698-3196

This document contains confidential or proprietary information of Concepts in Architecture, LLC. Neither this document nor the information herin is to be reproduced, distributed, used, or disclosed without authorization.

## EAST ELEVATION (COUNTY HIGHWAY N)

## NORTH ELEVATION

## WEST ELEVATION

## SOUTH ELEVATION


Jeffery Groenier, Architect
W125 Amidon Road
Brooklyn, WI 53521
608-698-3196



This document contains confidential or proprietary information of Concepts in Architecture, LLC. Neither this document nor the information herein is to be reproduced, distributed, used, or disclosed without authorization.


Concepts In Architecture, LLC

Proposed for: CF Investments, LLC
Craig Frank
Address: 3636 Skytop Road
McFarland, WI 53558
608-576-4309

Project: Apartment Building
Address: Town of Cottage Grove WI
Sheet Title: Elevations

| | |
|---|---|
| Date: | 11/05/2019 |
| Scale: | As Noted |
| Job #: | 13-01 |

SHEET
A2.0

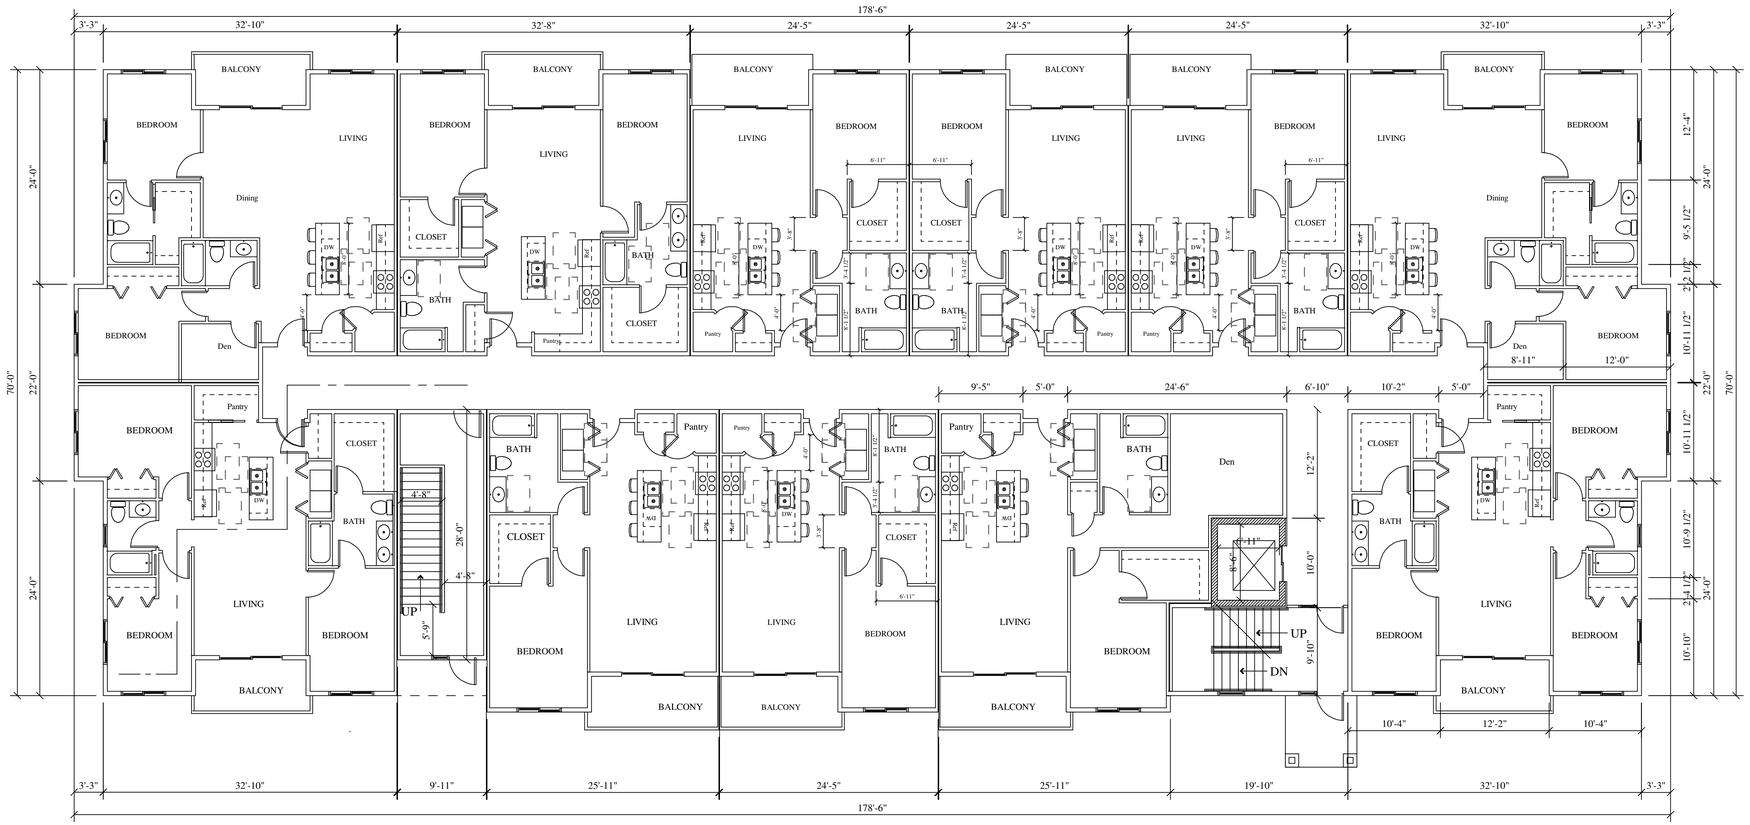


First Floor Plan - 10,050 sf

Scale = 1/8"=1'-0"

Jeffery Groenier, Architect
W125 Amidon Road
Brooklyn, WI 53521
608-698-3196

This document contains confidential or proprietary information of Concepts in Architecture, LLC. Neither this document nor the information herein is to be reproduced, distributed, used, or disclosed without authorization.

Concepts In Architecture, LLC

Proposed for: CF Investments, LLC
Craig Frank
Address: 3636 Skytop Road
McFarland, WI 53558
608-576-4309

Project: 33 Unit Building
Address: Cottage Grove, WI

Sheet Title: First Floor Plan

| | |
|---|---|
| Date: | 07-30-2020 |
| Scale: | As Noted |
| Job #: | 13-01 |

SHEET
A1

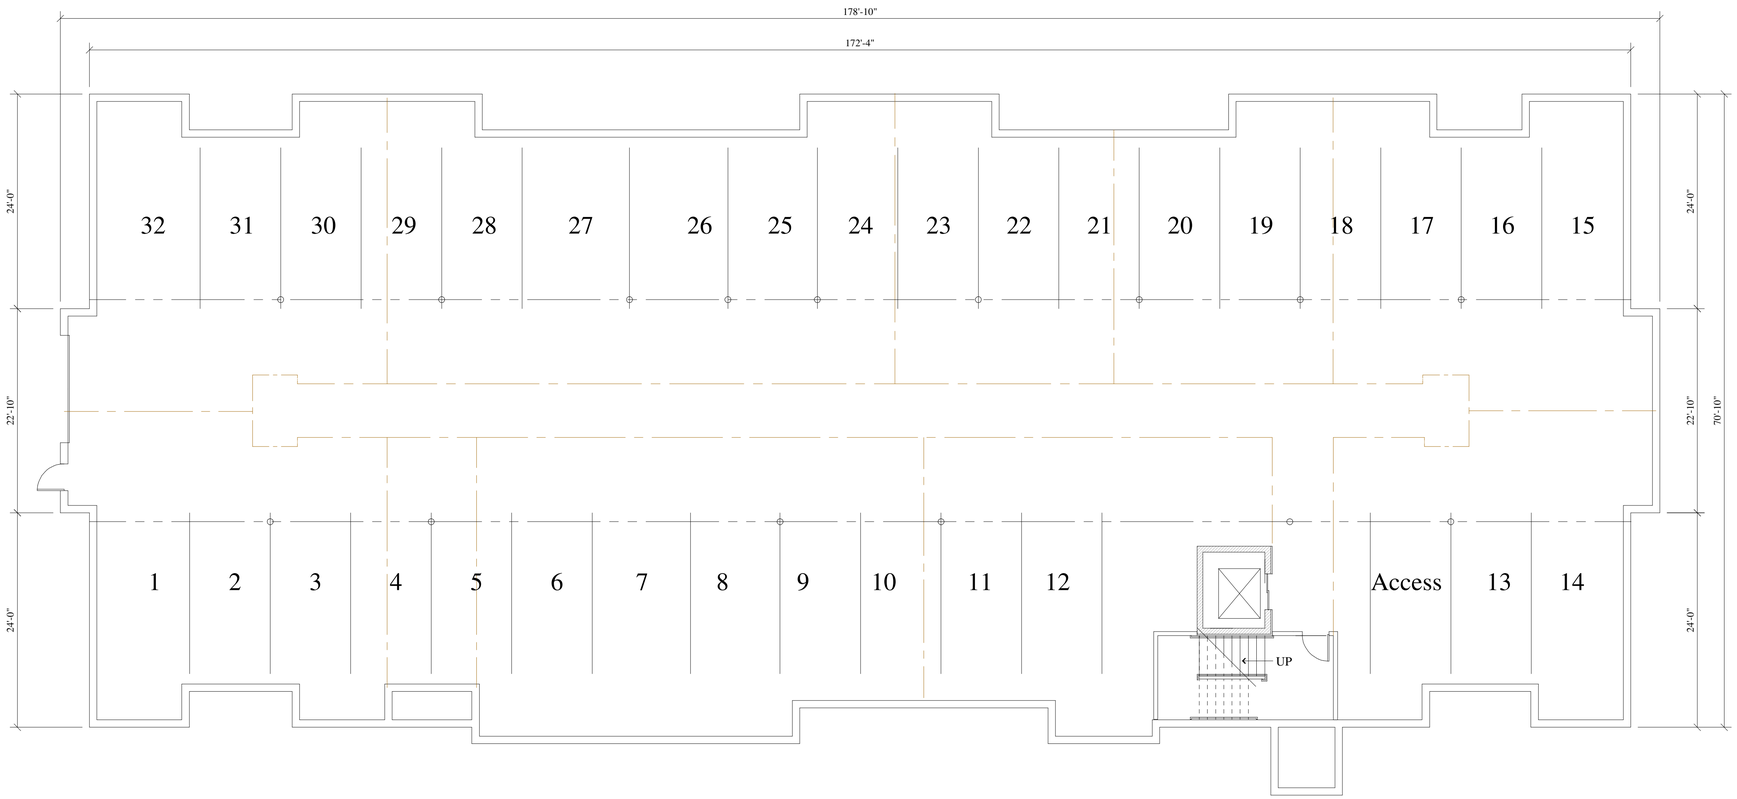


Lower Level Plan

Scale = 1/8"=1'-0"

Jeffery Groenier, Architect
W125 Amidon Road
Brooklyn, WI 53521
608-698-3196

This document contains confidential or proprietary information of Concepts in Architecture, LLC. Neither this document nor the information herein is to be reproduced, distributed, used, or disclosed without authorization.

Concepts In Architecture, LLC

Proposed for: CF Investments, LLC
Craig Frank
Address: 3636 Skytop Road
McFarland, WI 53558
608-576-4309

Project: 33 Unit Building
Address: Cottage Grove, WI
Sheet Title: Lower Level Plan

| | |
|---|---|
| Date: | 09-14-2020 |
| Scale: | As Noted |
| Job #: | 13-01 |

SHEET
A4

Front Elevation

Scale = 1/8"=1'-0"

Right Elevation

Scale = 1/8"=1'-0"

Left Elevation

Scale = 1/8"=1'-0"

Front Elevation

Scale = 1/8"=1'-0"


Jeffery Groenier, Architect
W125 Amidon Road
Brooklyn, WI 53521
608-698-3196



This document contains confidential or proprietary information of Concepts in Architecture, LLC. Neither this document nor the information herein is to be reproduced, distributed, used, or disclosed without authorization.


Concepts In Architecture, LLC

Proposed for: CF Investments, LLC
Craig Frank
Address: 3636 Skytop Road
McFarland, WI 53558
608-576-4309

Project: 33 Unit
Address: Cottage Grove

Sheet Title: Elevations

| | |
|---|---|
| Date: | 08-28-2020 |
| Scale: | As Noted |
| Job #: | 13-01 |

SHEET
A5

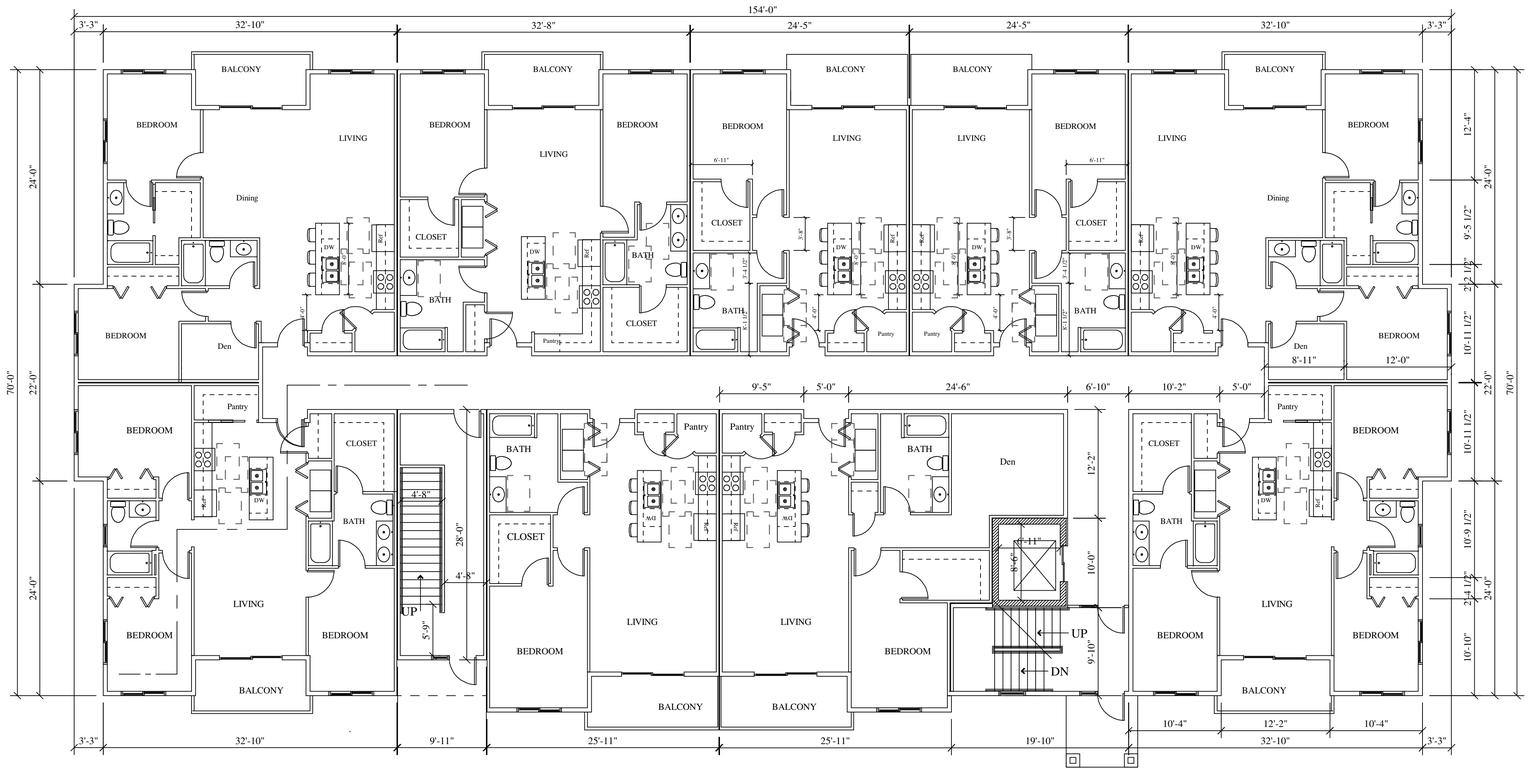


First Floor Plan - 10,050 sf

Scale = 1/8"=1'-0"

Jeffery Groenier, Architect
W125 Amidon Road
Brooklyn, WI 53521
608-698-3196

This document contains confidential or proprietary information of Concepts in Architecture, LLC. Neither this document nor the information herein is to be reproduced, distributed, used, or disclosed without authorization.

Concepts In Architecture, LLC

Proposed for: CF Investments, LLC
Craig Frank
Address: 3636 Skytop Road
McFarland, WI 53558
608-576-4309

Project: 27 Unit Building
Address: Cottage Grove, WI

Sheet Title: First Floor Plan

Date: 07-30-2020
Scale: As Noted
Job #: 13-01

SHEET
A1

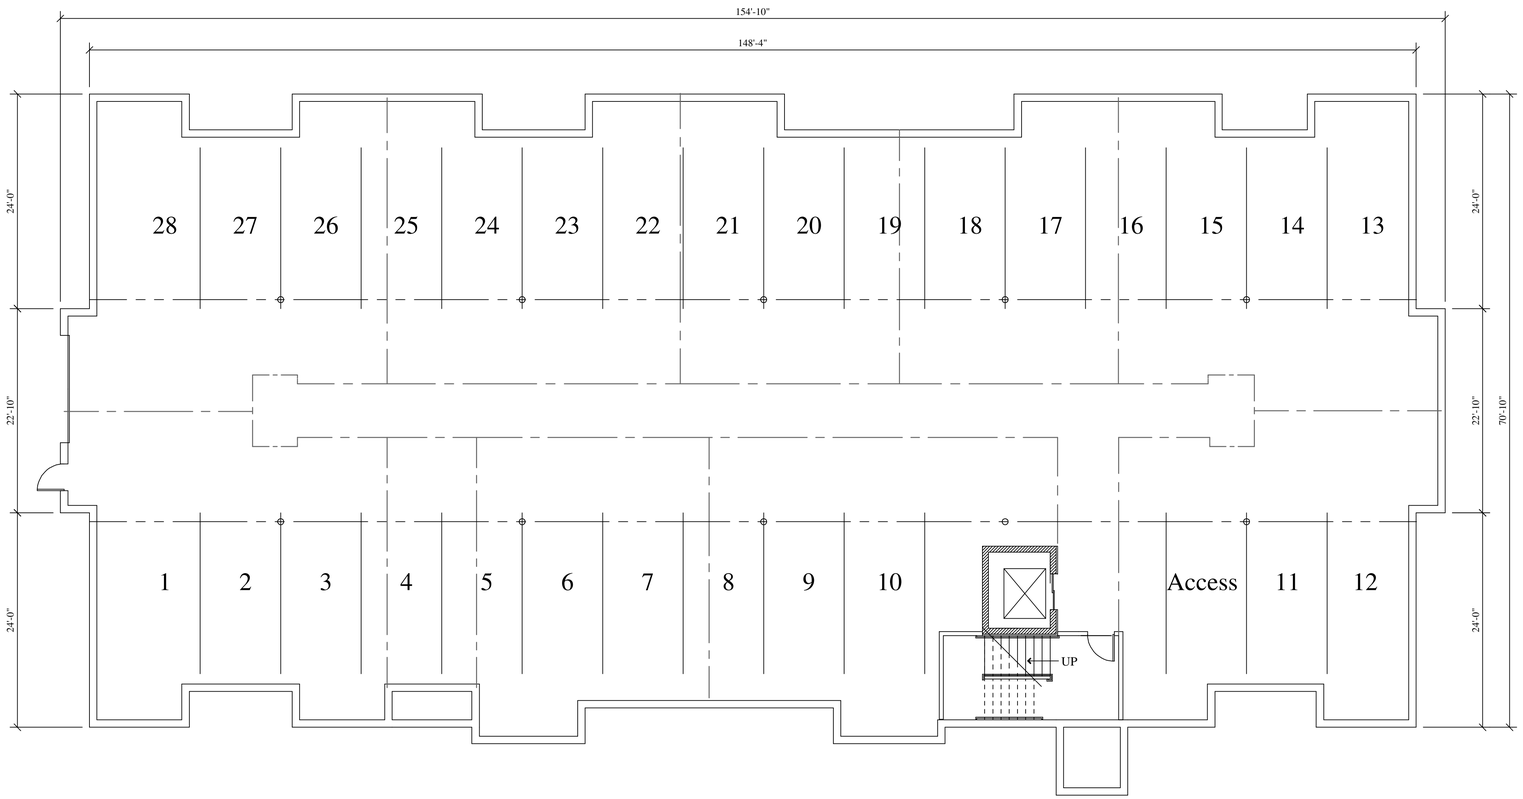


Lower Level Plan

Scale = 1/8"=1'-0"

Jeffery Groenier, Architect
W125 Amidon Road
Brooklyn, WI 53521
608-698-3196

This document contains confidential or proprietary information of Concepts in Architecture, LLC. Neither this document nor the information herein is to be reproduced, distributed, used, or disclosed without authorization.

Concepts In Architecture, LLC

Proposed for: CF Investments, LLC
Craig Frank
Address: 3636 Skytop Road
McFarland, WI 53558
608-576-4309

Project: 27 Unit Building
Address: Cottage Grove, WI

Sheet Title: Lower Level Plan

Date: 09-14-2020
Scale: As Noted
Job #: 13-01

SHEET
A4

Front Elevation

Scale = 1/8"=1'-0"

Right Elevation

Scale = 1/8"=1'-0"

Left Elevation

Scale = 1/8"=1'-0"

Front Elevation

Scale = 1/8"=1'-0"


Jeffery Groenier, Architect
W125 Amidon Road
Brooklyn, WI 53521
608-698-3196



This document contains confidential or proprietary information of Concepts in Architecture, LLC. Neither this document nor the information herein is to be reproduced, distributed, used, or disclosed without authorization.


Concepts In Architecture, LLC

Proposed for: CF Investments, LLC
Craig Frank

Address: 3636 Skytop Road
McFarland, WI 53558
608-576-4309

Project: 27 Unit

Address: Cottage Grove

Sheet Title: Elevations

| | |
|---|---|
| Date: | 08-28-2020 |
| Scale: | As Noted |
| Job #: | 13-01 |

SHEET

A5

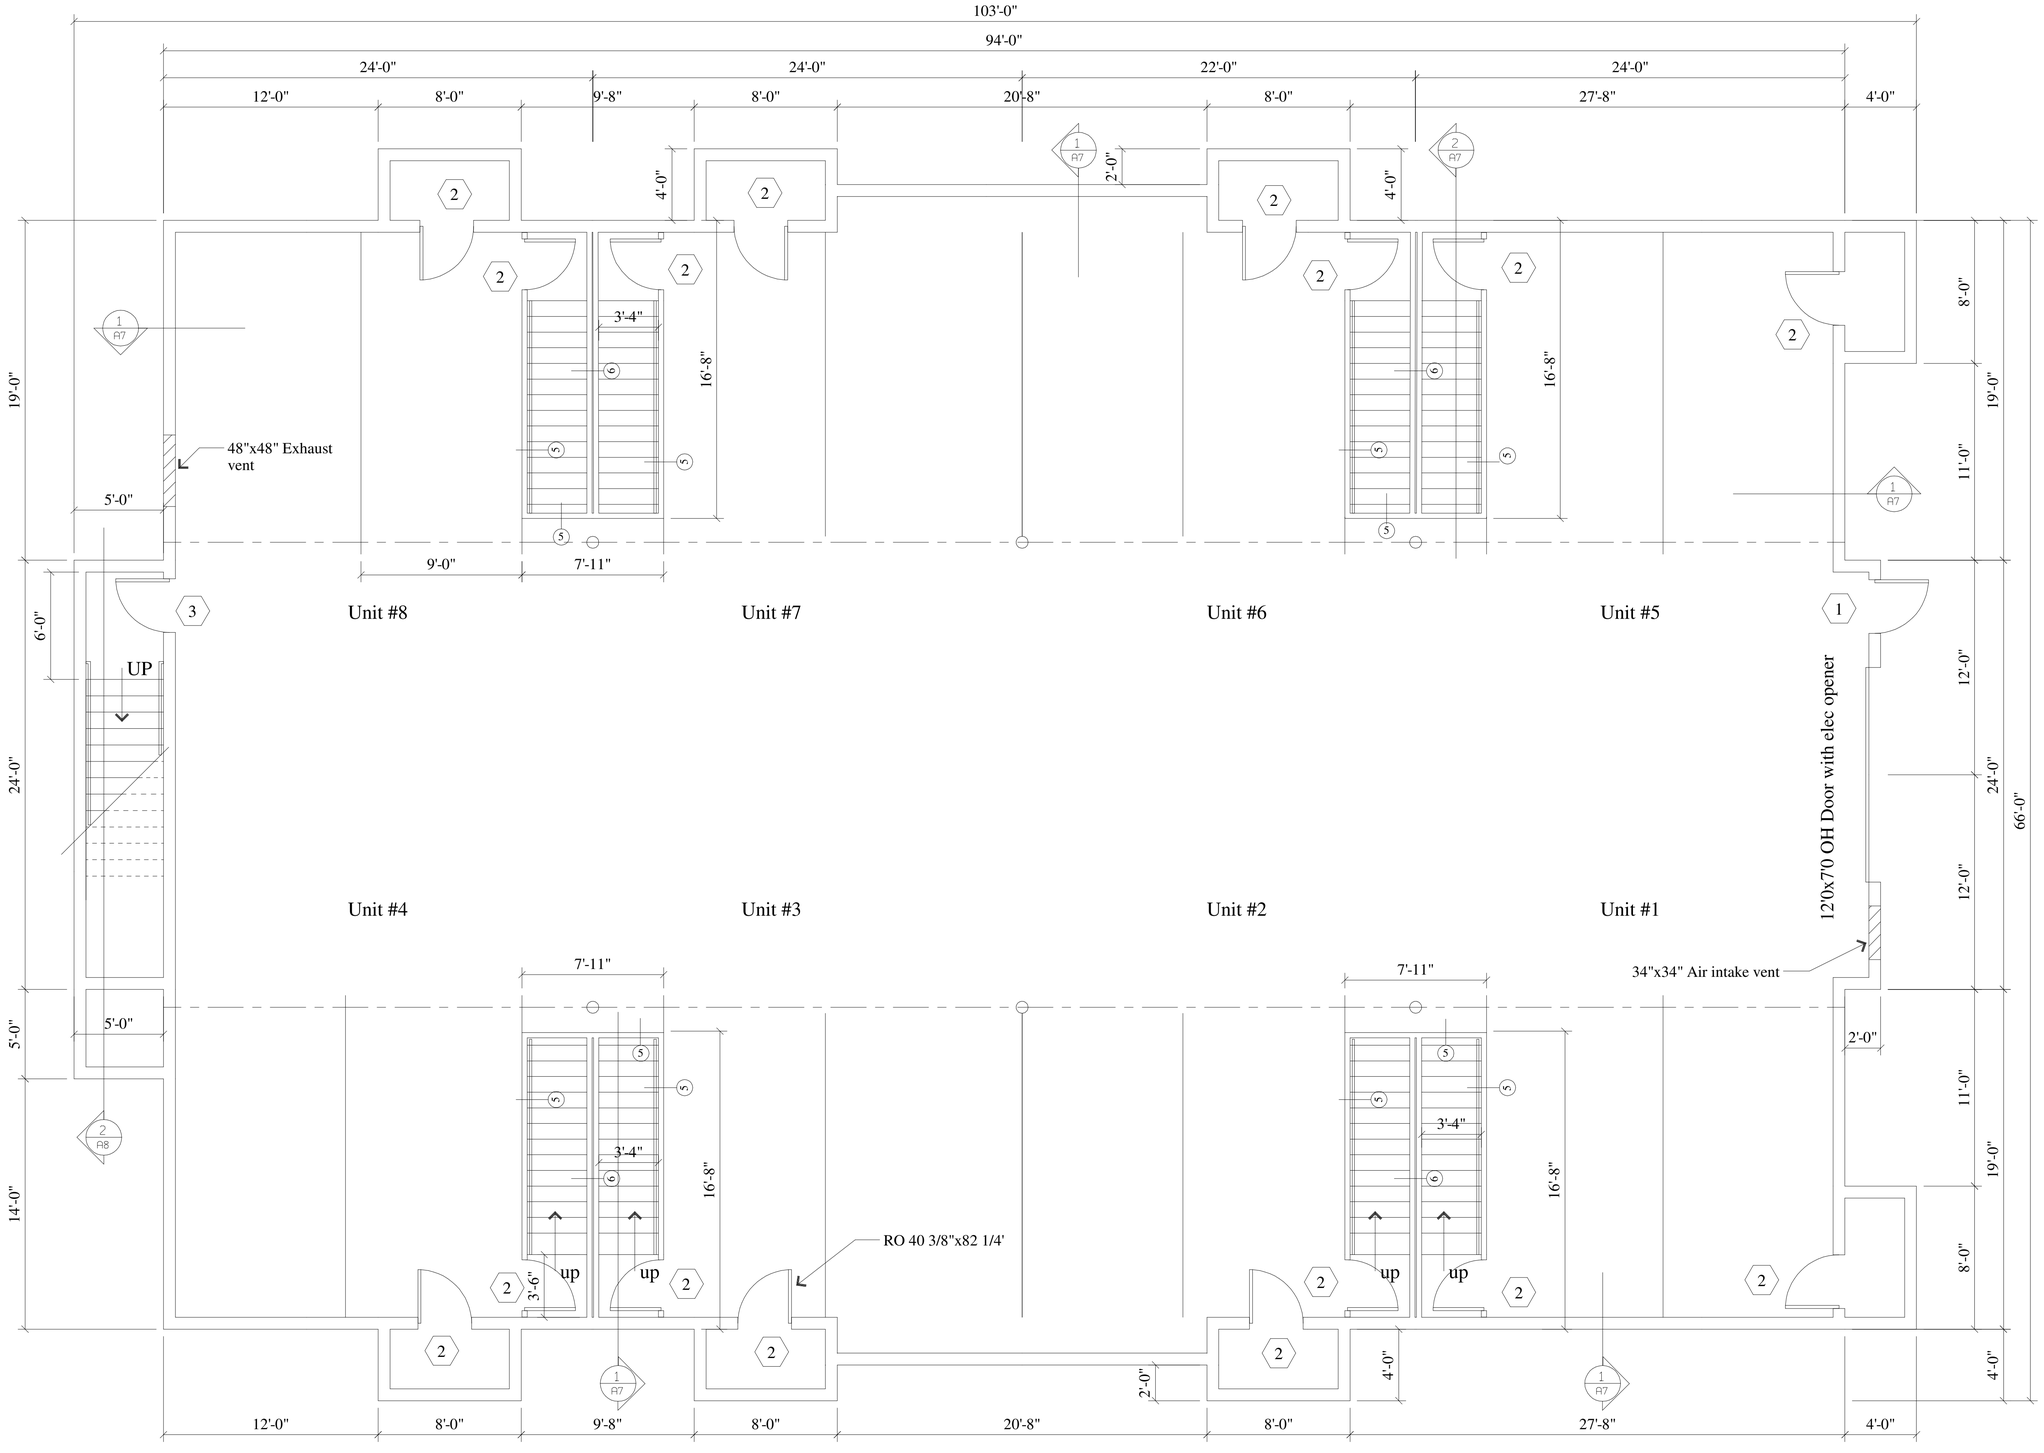


## First Floor Plan

Scale = 1/4"=1'-0"

North

Jeffery Groenier, Architect
W125 Amidon Road
Brooklyn, WI 53521
608-698-3196

This document contains confidential or proprietary information of Concepts in Architecture, LLC. Neither this document nor any information herein is reproduced, distributed, used, or disclosed without authorization.

Concepts In Architecture, LLC

Proposed for: CF Investments, LLC

Address: 3636 Skytop Road
McFarland 53558
608-576-4309

Project: 8 Unit

Address: Cottage Grove

Sheet Title: Lower Level Plan

| | |
|---|---|
| Date: | 02-06-2020 |
| Scale: | As Noted |
| Job #: | 05-01 |

SHEET

A1

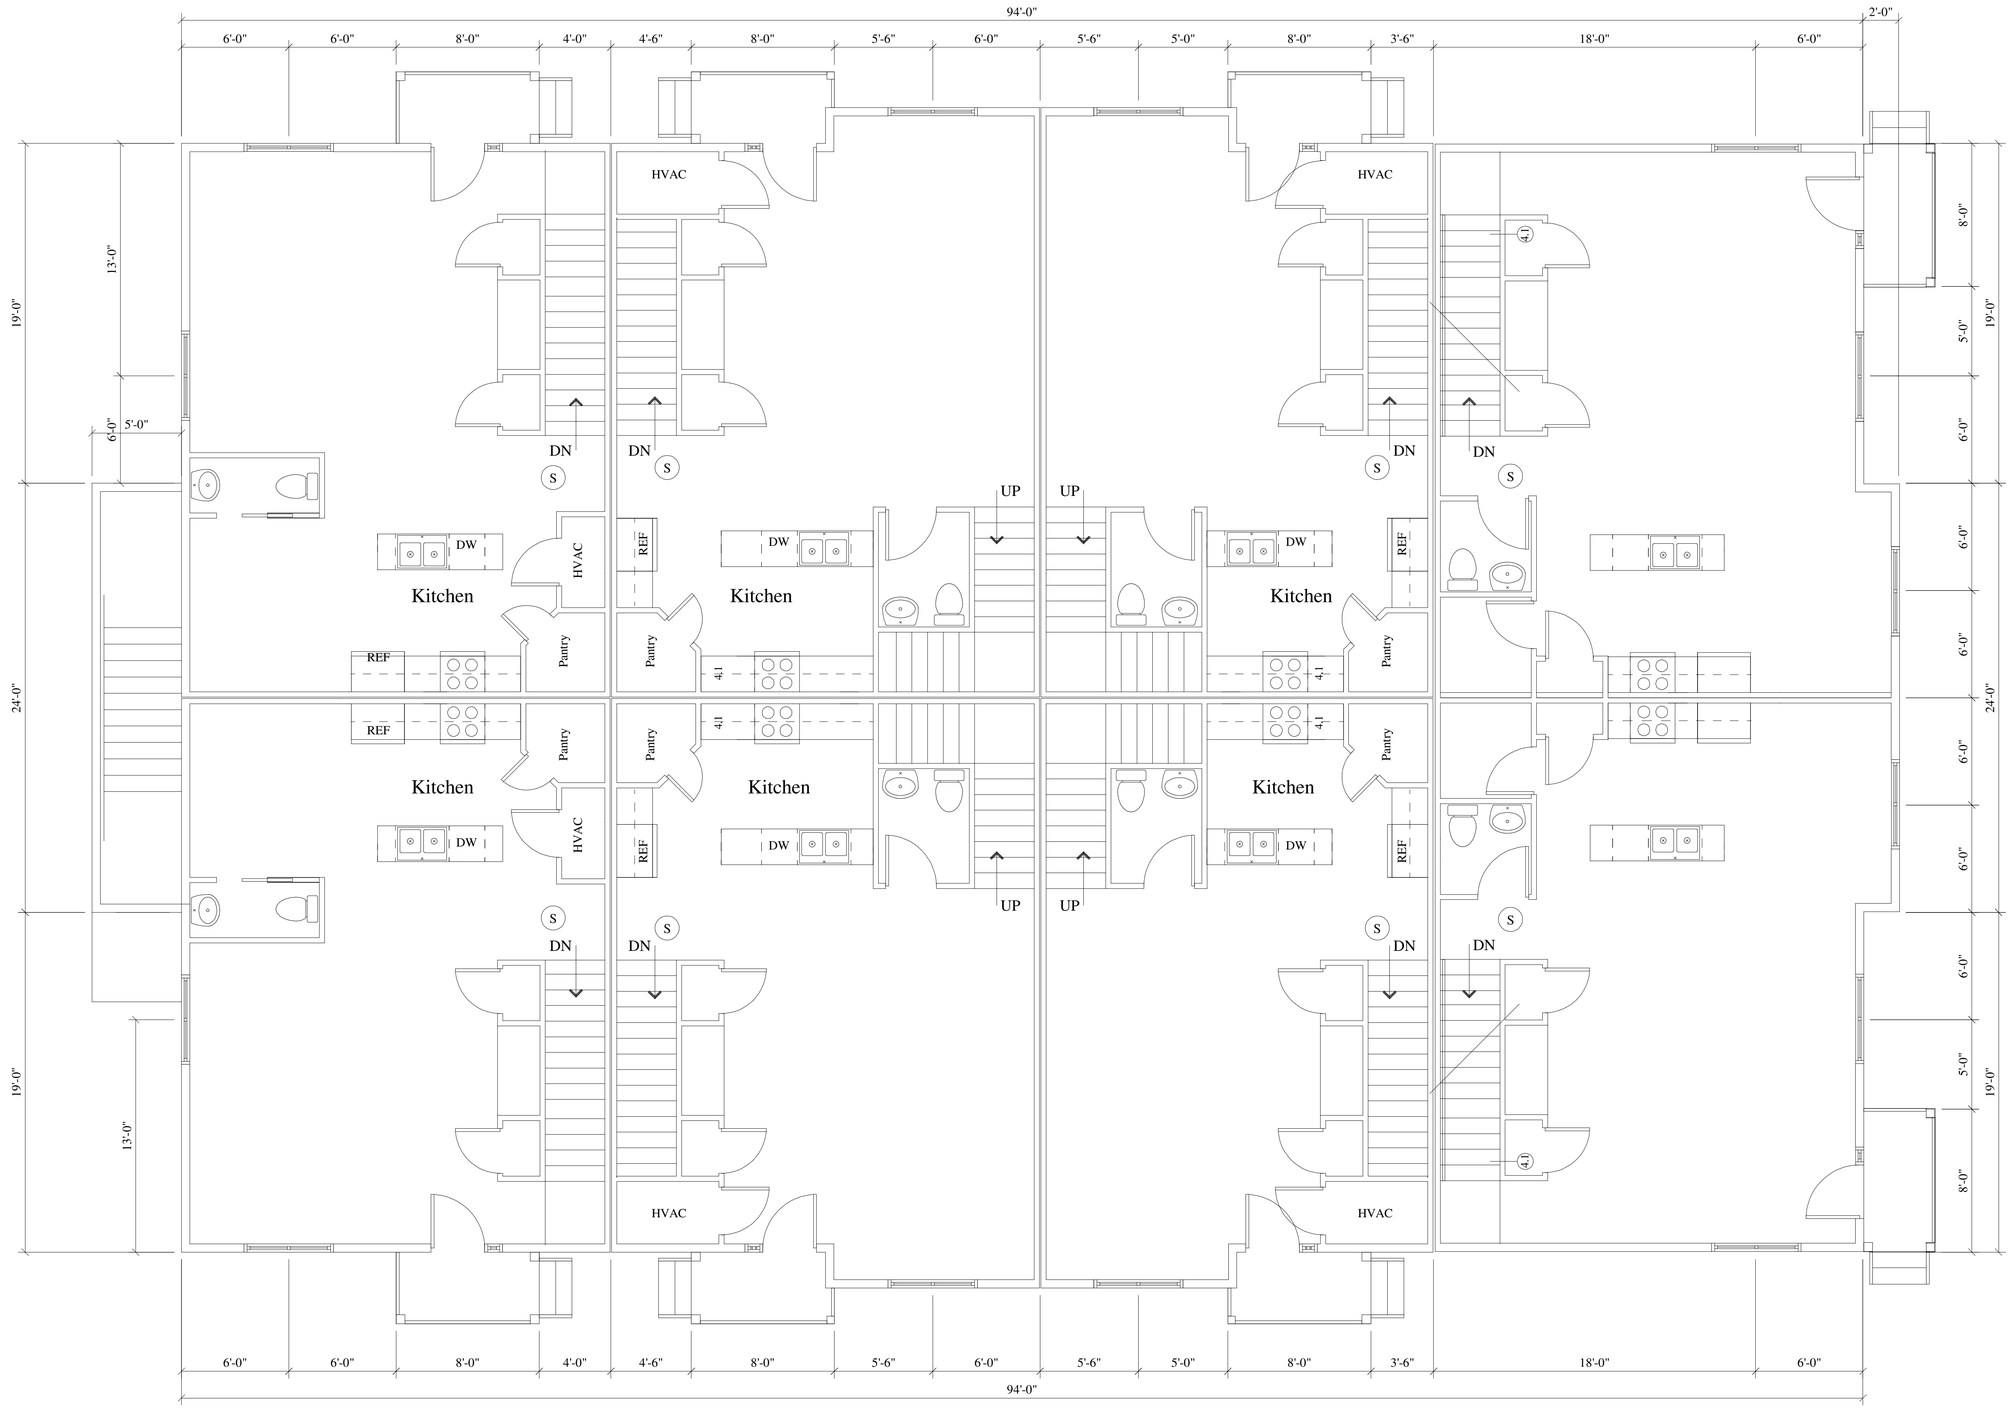


## First Floor Plan

Scale = 1/4"=1'-0"

See sheets A9/A10 for unit plans

Jeffery Groenier, Architect
W125 Amidon Road
Brooklyn, WI 53521
608-698-3196

This document contains confidential or proprietary information of Concepts in Architecture, LLC. Neither this document nor the information herein is to be reproduced, distributed, used, or disclosed without authorization.

Concepts In Architecture, LLC

Proposed for: CF Investments, LLC

Address: 3636 Skytop Road
McFarland 53558
608-576-4309

Project: 8 Unit

Address: Cottage Grove

Sheet Title: First Floor Plan

| | |
|---|---|
| Date: | 07-24-2019 |
| Scale: | As Noted |
| Job #: | 05-01 |

SHEET

A2

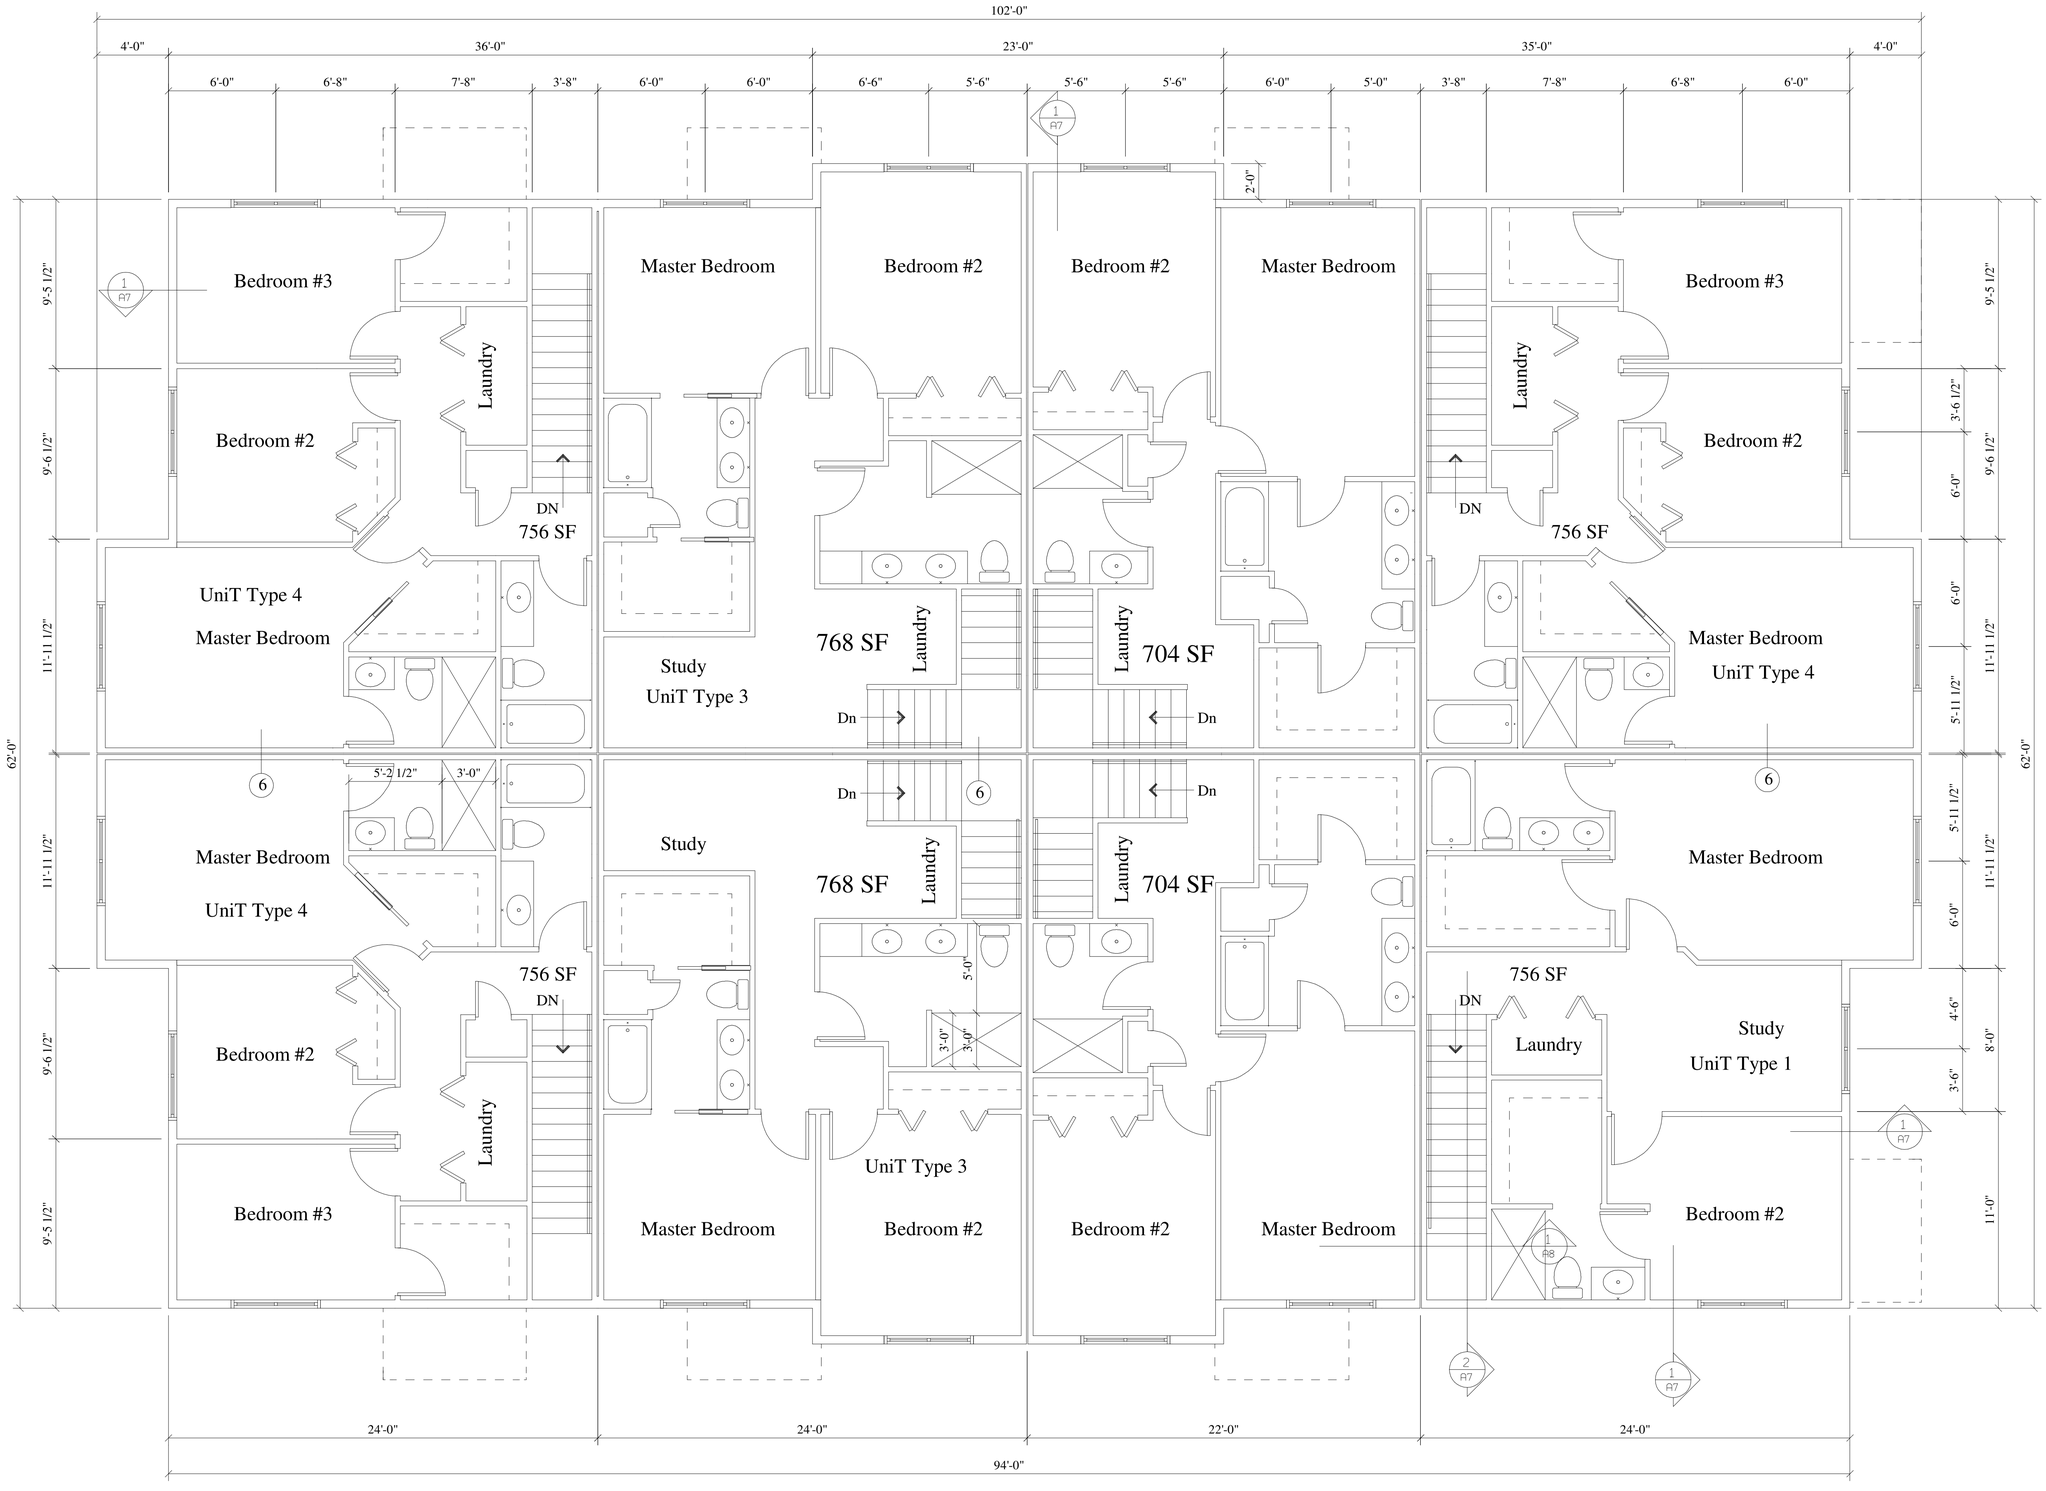


## Second Floor Plan

Scale = 1/4"=1'-0"

See sheets A9/A10 for unit plans

Jeffery Groenier, Architect
W125 Amidon Road
Brooklyn, WI 53521
608-698-3196

This document contains confidential or proprietary information of Concepts in Architecture, LLC. Neither this document nor the information herein is to be reproduced, distributed, used, or disclosed without authorization.

Concepts In Architecture, LLC

Proposed for: CF Investments, LLC

Address: 3636 Skytop Road
McFarland 53558
608-576-4309

Project: 8 Unit

Address: Cottage Grove

Sheet Title: Second Floor Plan

| | |
|---|---|
| Date: | 07-24-2019 |
| Scale: | As Noted |
| Job #: | 05-01 |

SHEET

A3

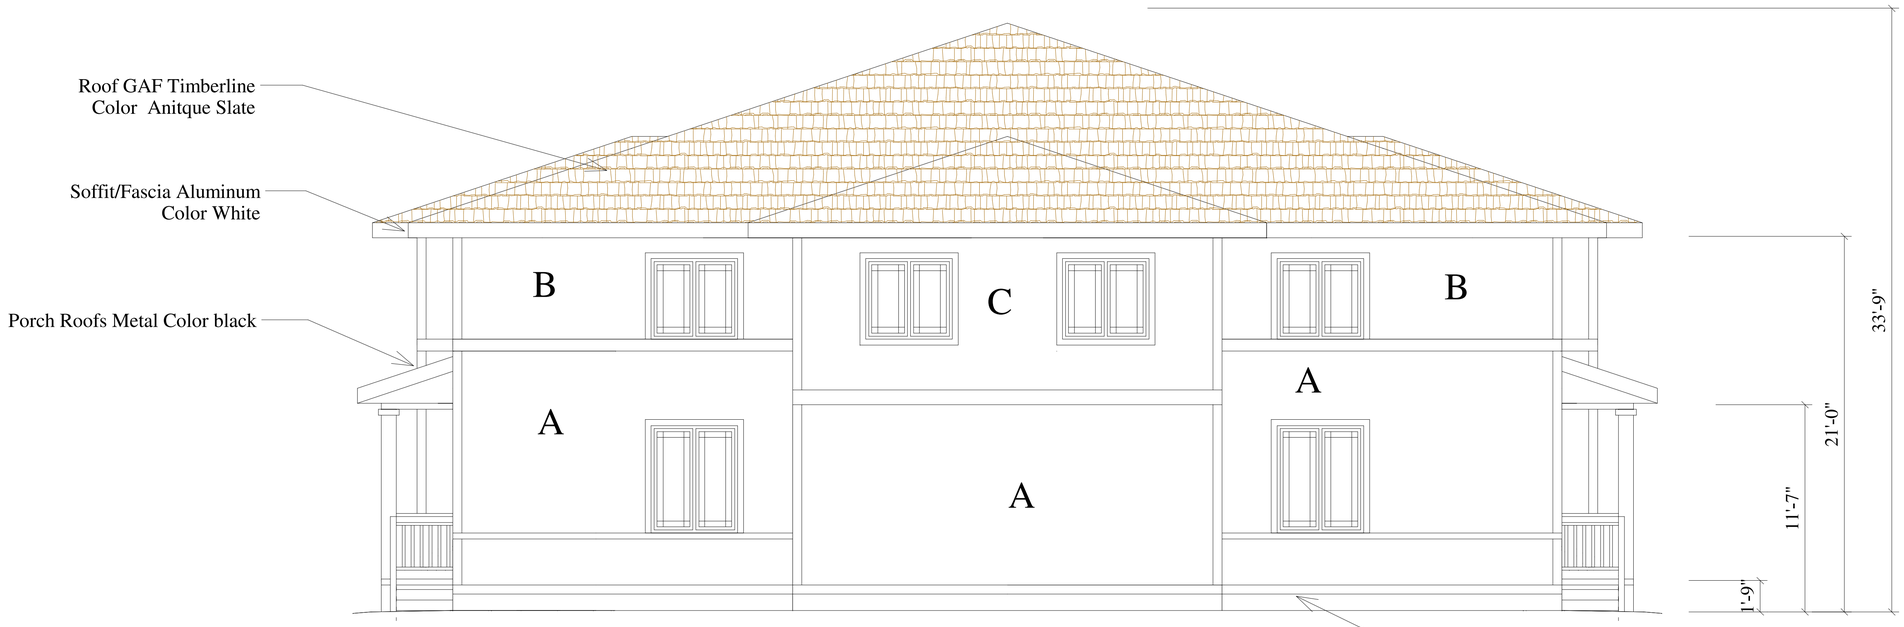


West Elevation

Scale = 1/4"=1'-0"

East Elevation

Scale = 1/4"=1'-0"

Jeffery Groenier, Architect
W125 Amidon Road
Brooklyn, WI 53521
608-698-3196

This document contains confidential or proprietary information of Concepts in Architecture, LLC. Neither this document nor the information herein is to be reproduced, distributed, used, or disclosed without authorization.

Concepts In Architecture, LLC

Proposed for: CF Investments, LLC

Address: 3636 Skytop Road
McFarland 53558
608-576-4309

Project: 8 Unit

Address: Cottage Grove, WI

Sheet Title: Elevations

| | |
|---|---|
| Date: | 02-09-2020 |
| Scale: | As Noted |
| Job #: | 05-01 |

SHEET

A5

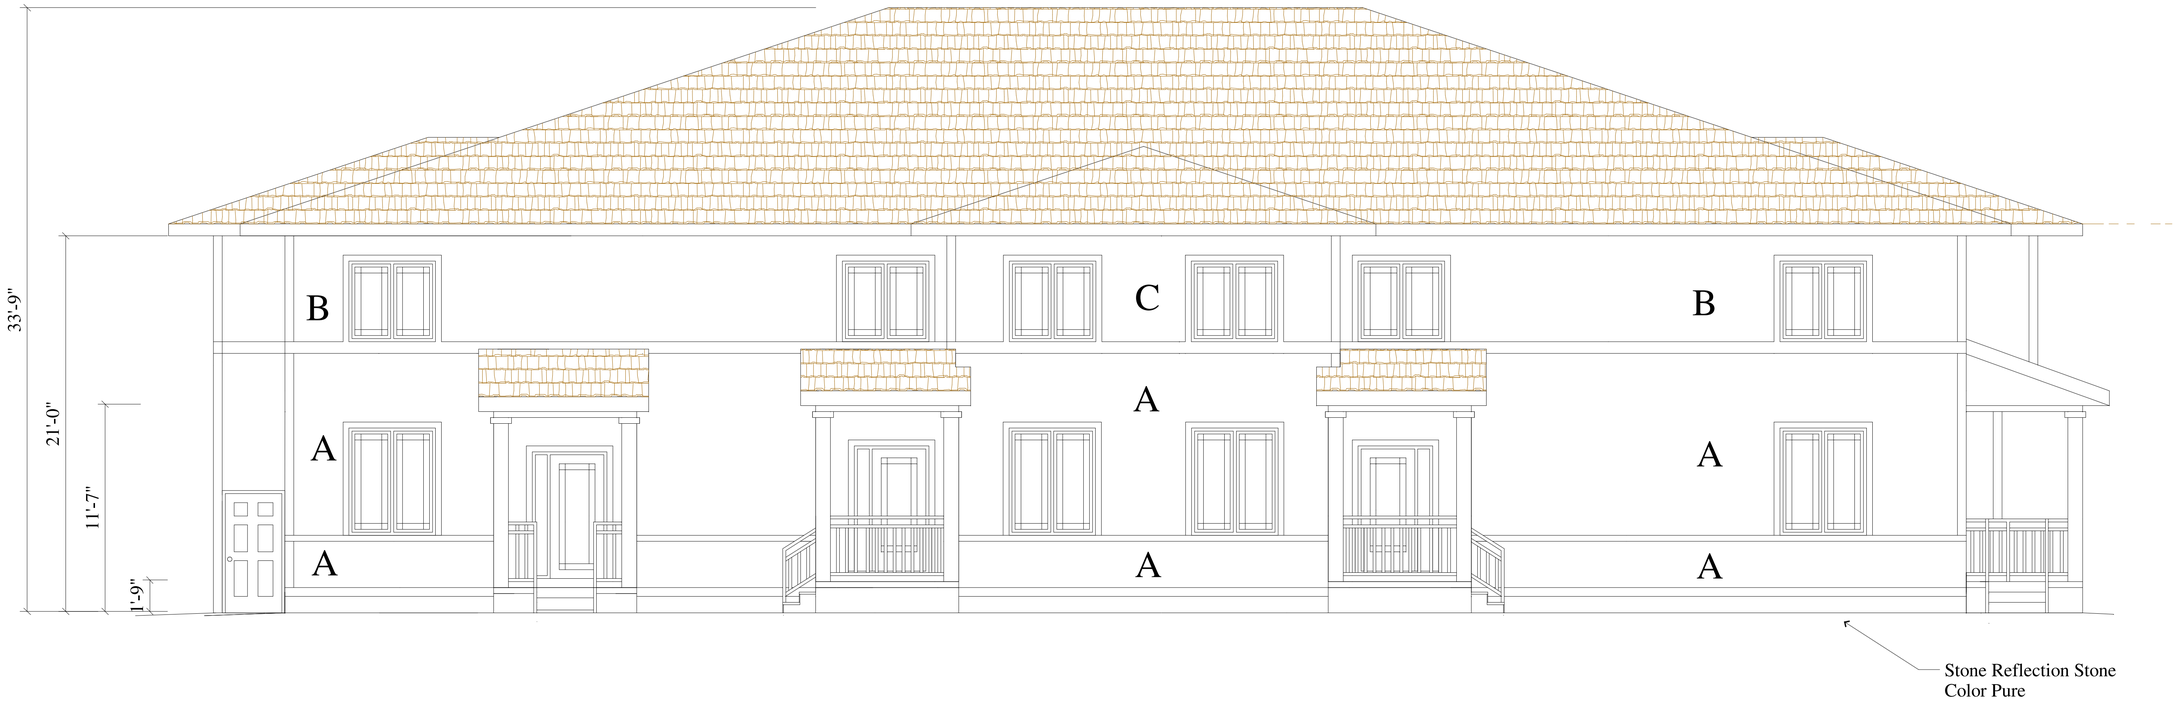


South Elevation

Scale = 1/4"=1'-0"

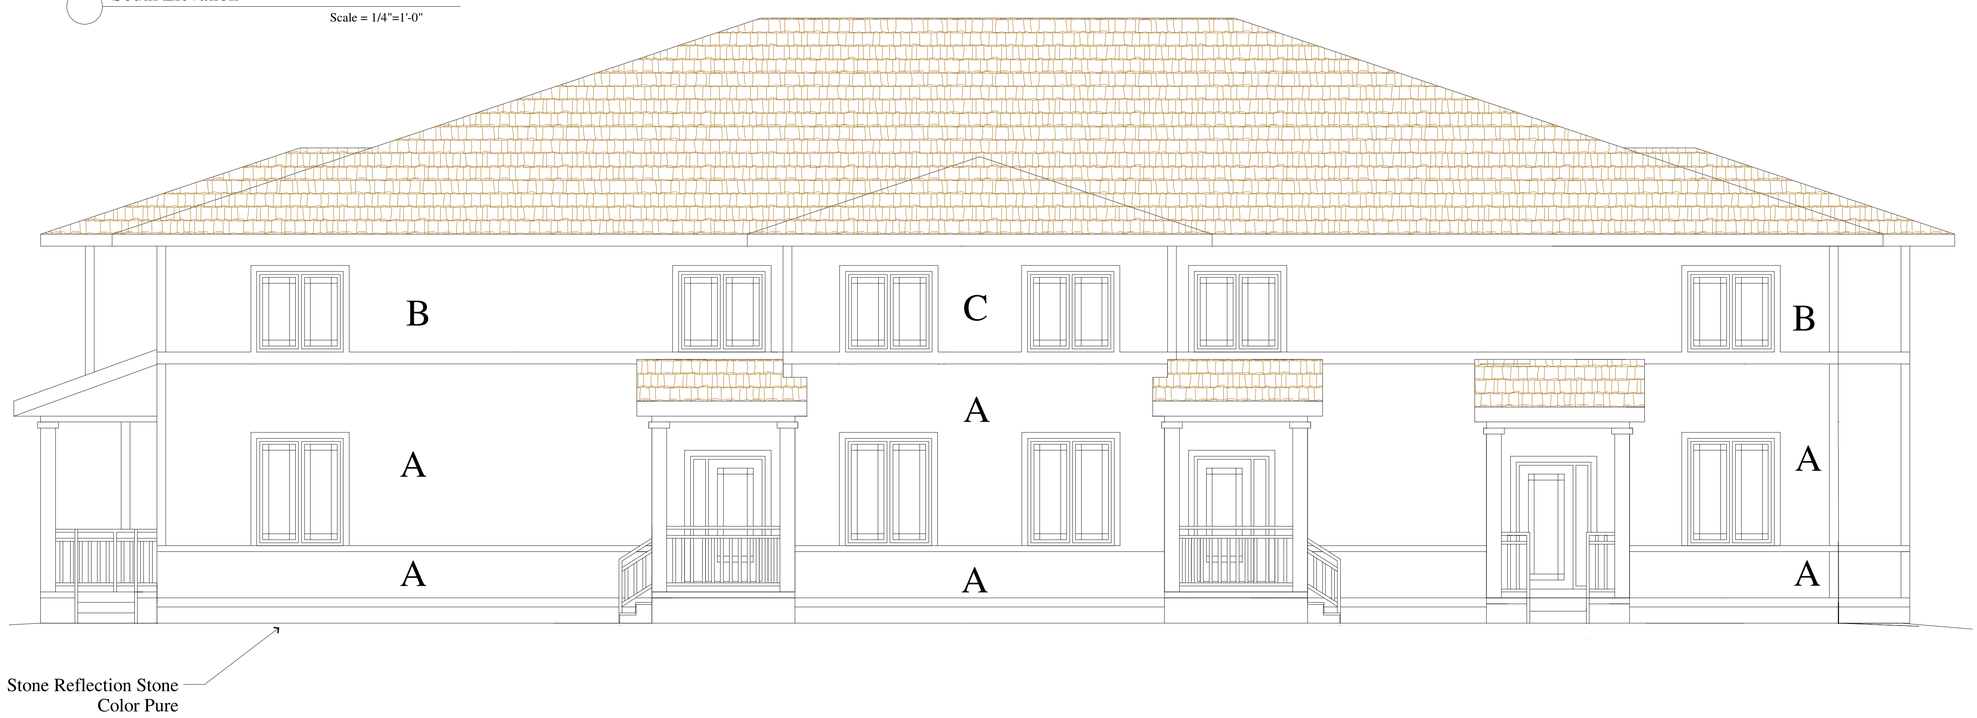


North Elevation

Scale = 1/4"=1'-0"

Jeffery Groenier, Architect
W125 Amidon Road
Brooklyn, WI 53521
608-698-3196

This document contains confidential or proprietary information of Concepts in Architecture, LLC. Neither this document nor the information herein is to be reproduced, distributed, used, or disclosed without authorization.

Concepts In Architecture, LLC

Proposed for: CF Investments, LLC

Address: 3636 Skytop Road
McFarland 53558
608-576-4309

Project: 8 Unit

Address: Cottage Grove, WI

Sheet Title: Elevations

| | |
|---|---|
| Date: | 02-09-2020 |
| Scale: | As Noted |
| Job #: | 05-01 |

SHEET

A6