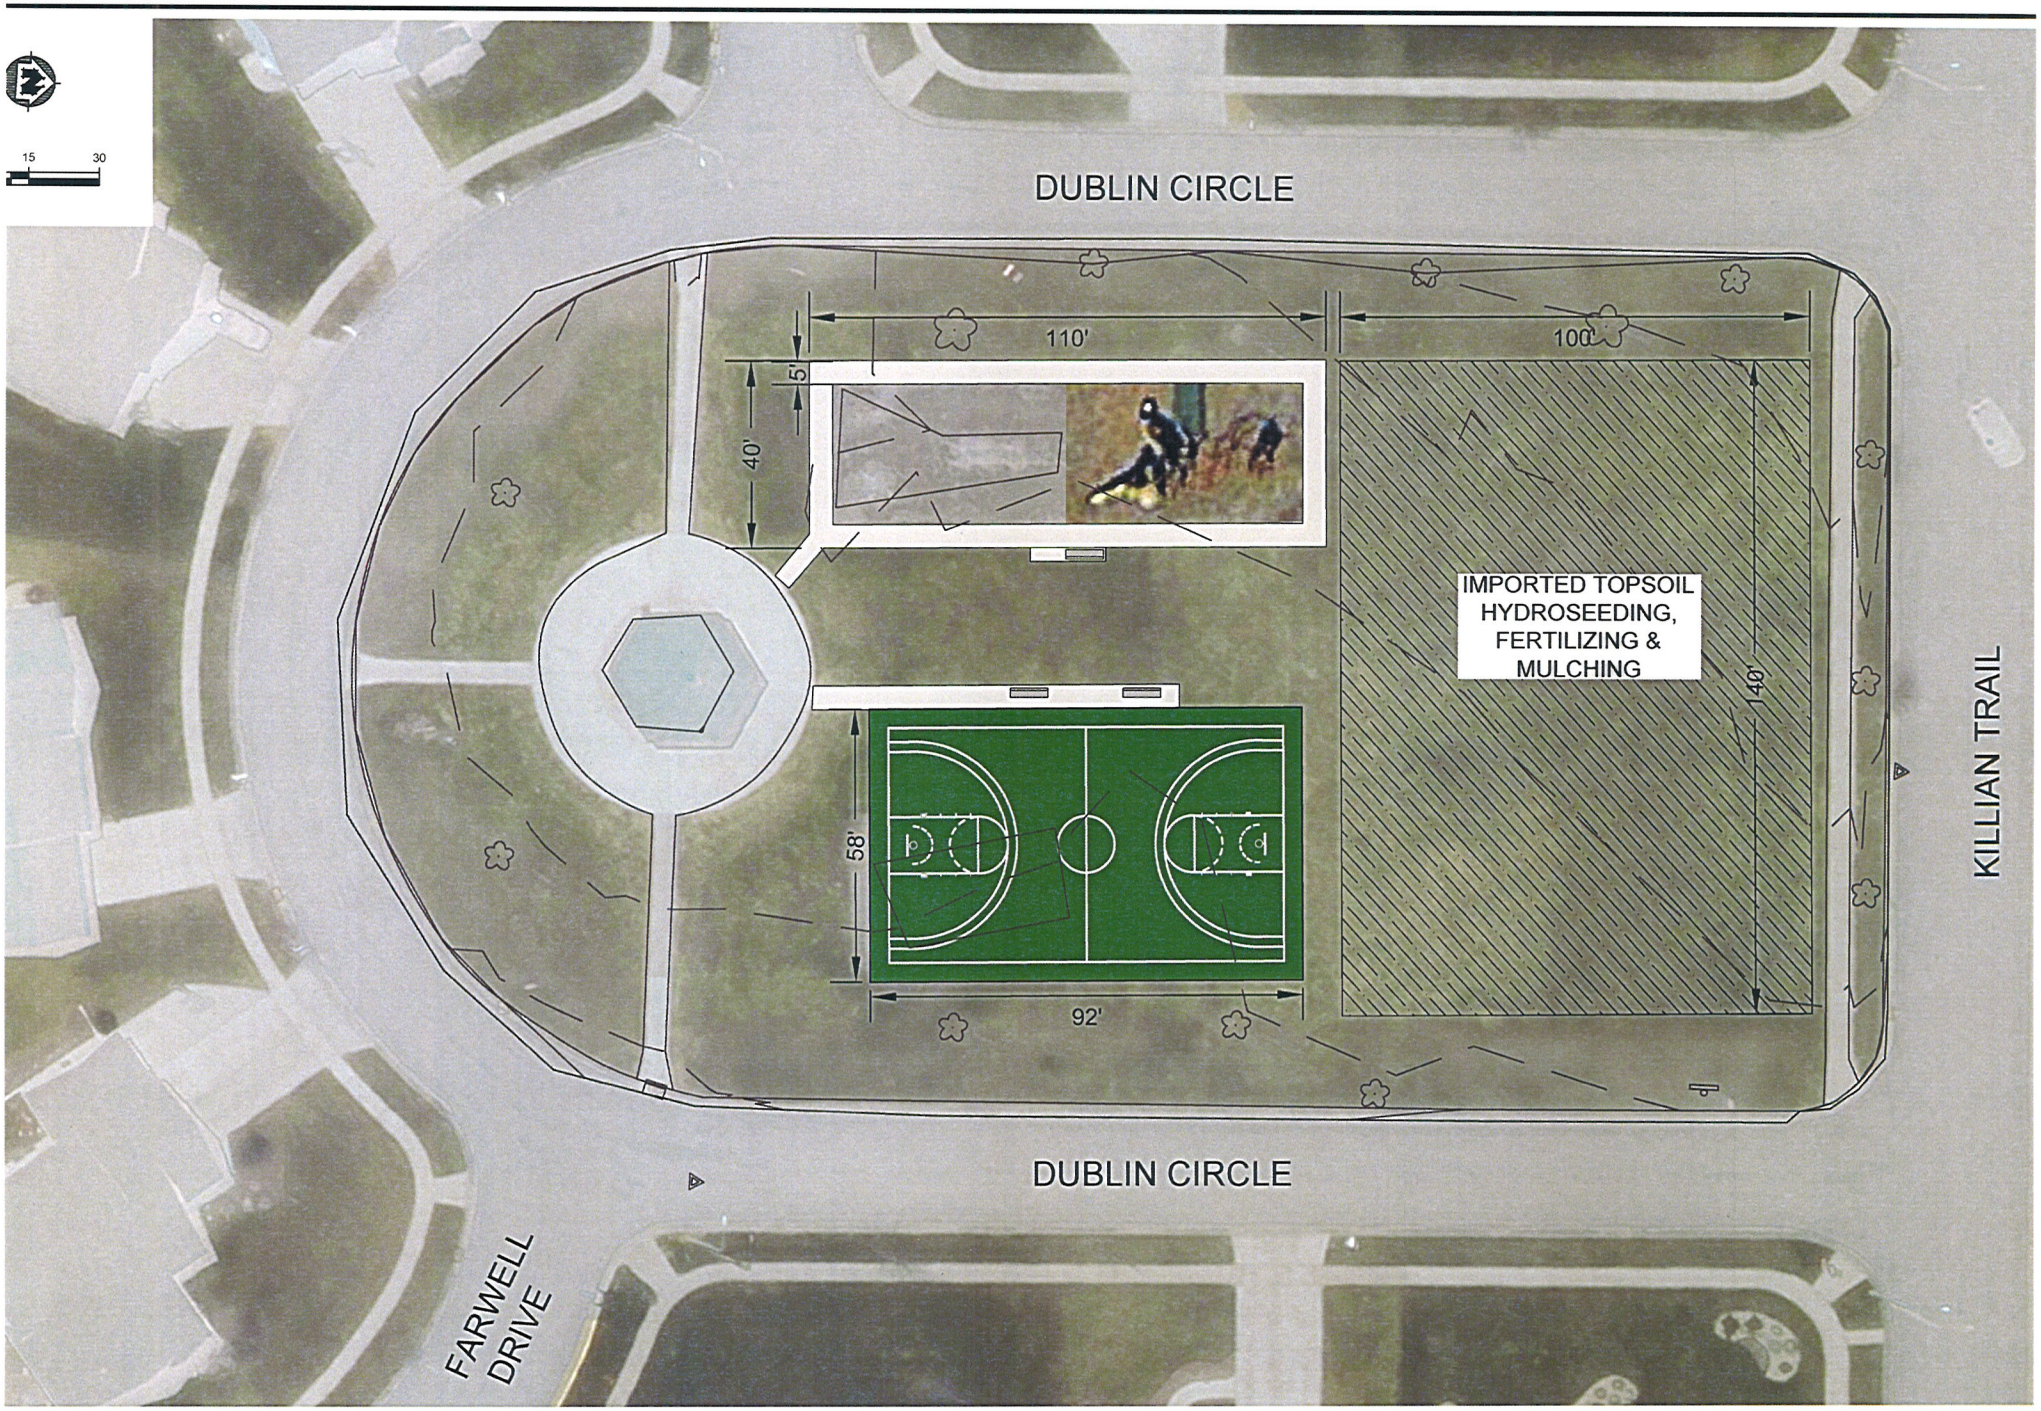

JECT NO	SCALE AS SHOWN	NO.	DATE	REVISION	BY
	DRAWN BY: INIT				
	CHECKED BY: INIT				

s/94\940801\Dublin Park BBall Ct\Design.dwg

MSA PROFESSIONAL SERVICES

TRANSPORTATION • MUNICIPAL
DEVELOPMENT • ENVIRONMENTAL
2901 International Lane Madison, WI 53704
608-242-7779 1-800-446-0679 Fax 608-242-5664
Web Address: www.msa-ps.com
© MSA Professional Services, Inc.

PLANSTB - ANSI B

PROJECT NAME
CLIENT NAME
LOCATION