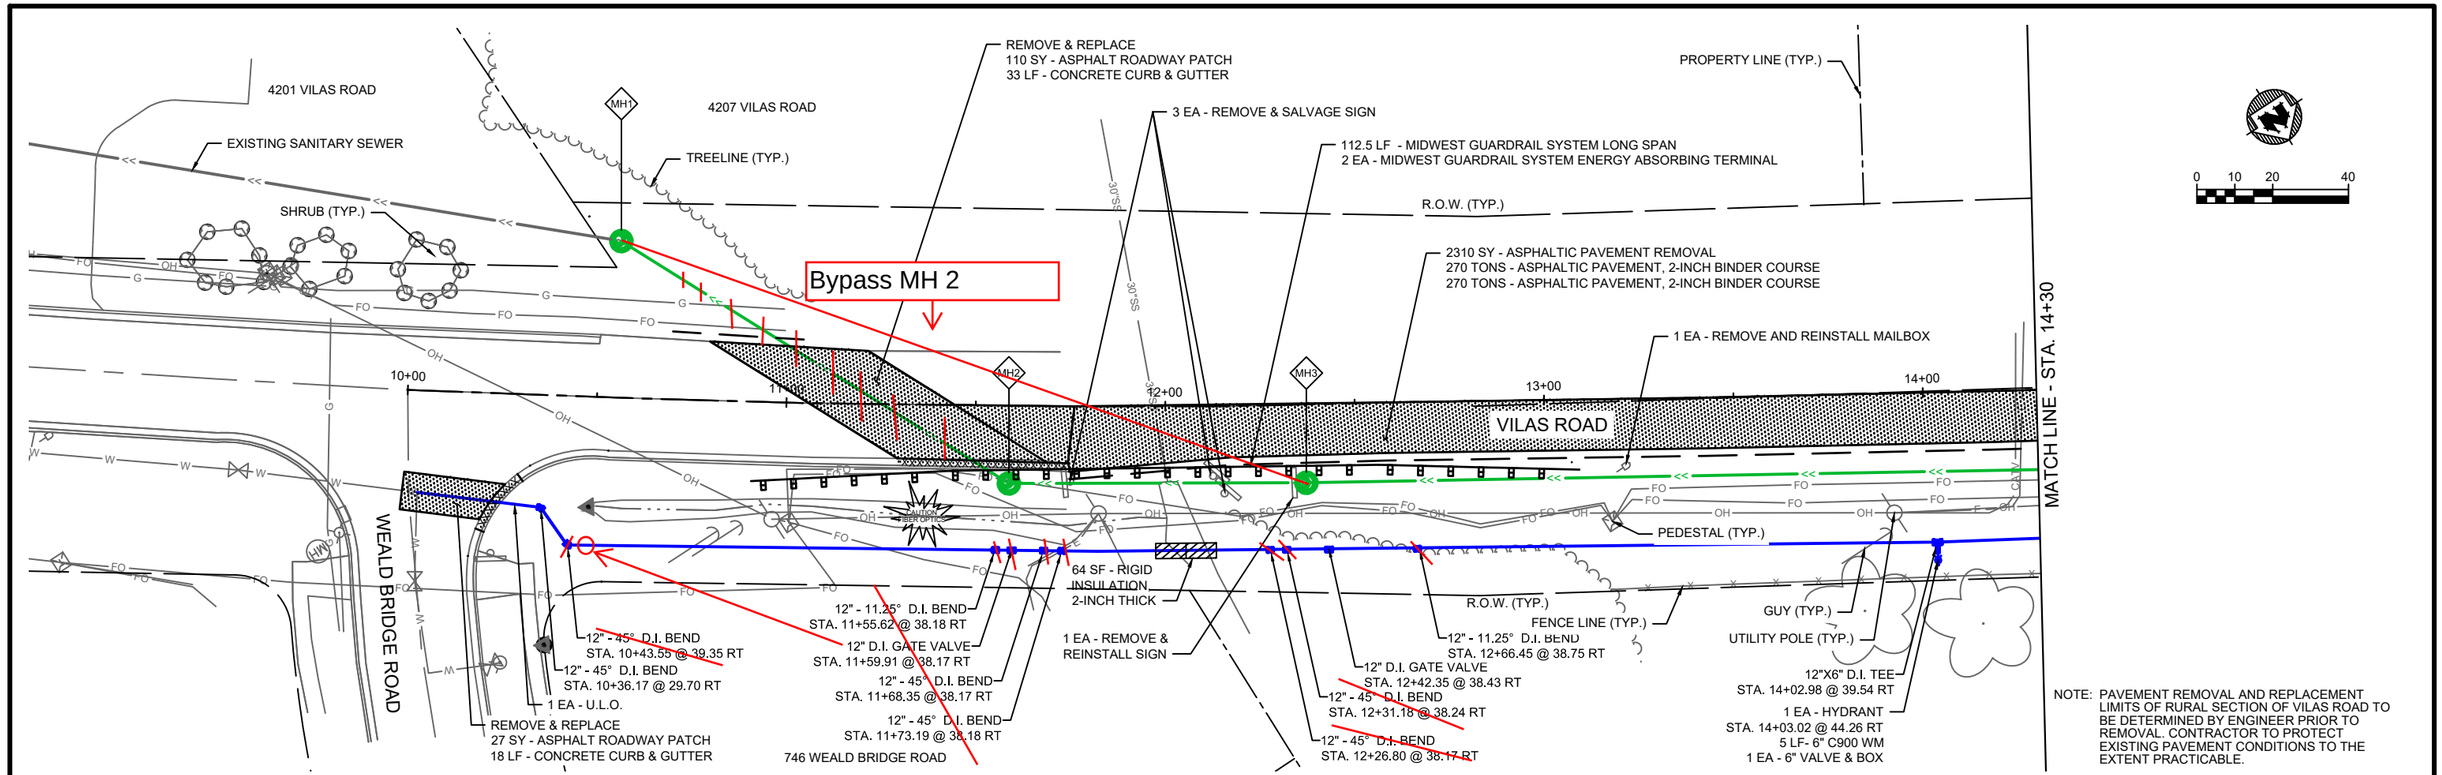

NOTE: PAVEMENT REMOVAL AND REPLACEMENT LIMITS OF RURAL SECTION OF VILAS ROAD TO BE DETERMINED BY ENGINEER PRIOR TO REMOVAL. CONTRACTOR TO PROTECT EXISTING PAVEMENT CONDITIONS TO THE EXTENT PRACTICABLE.

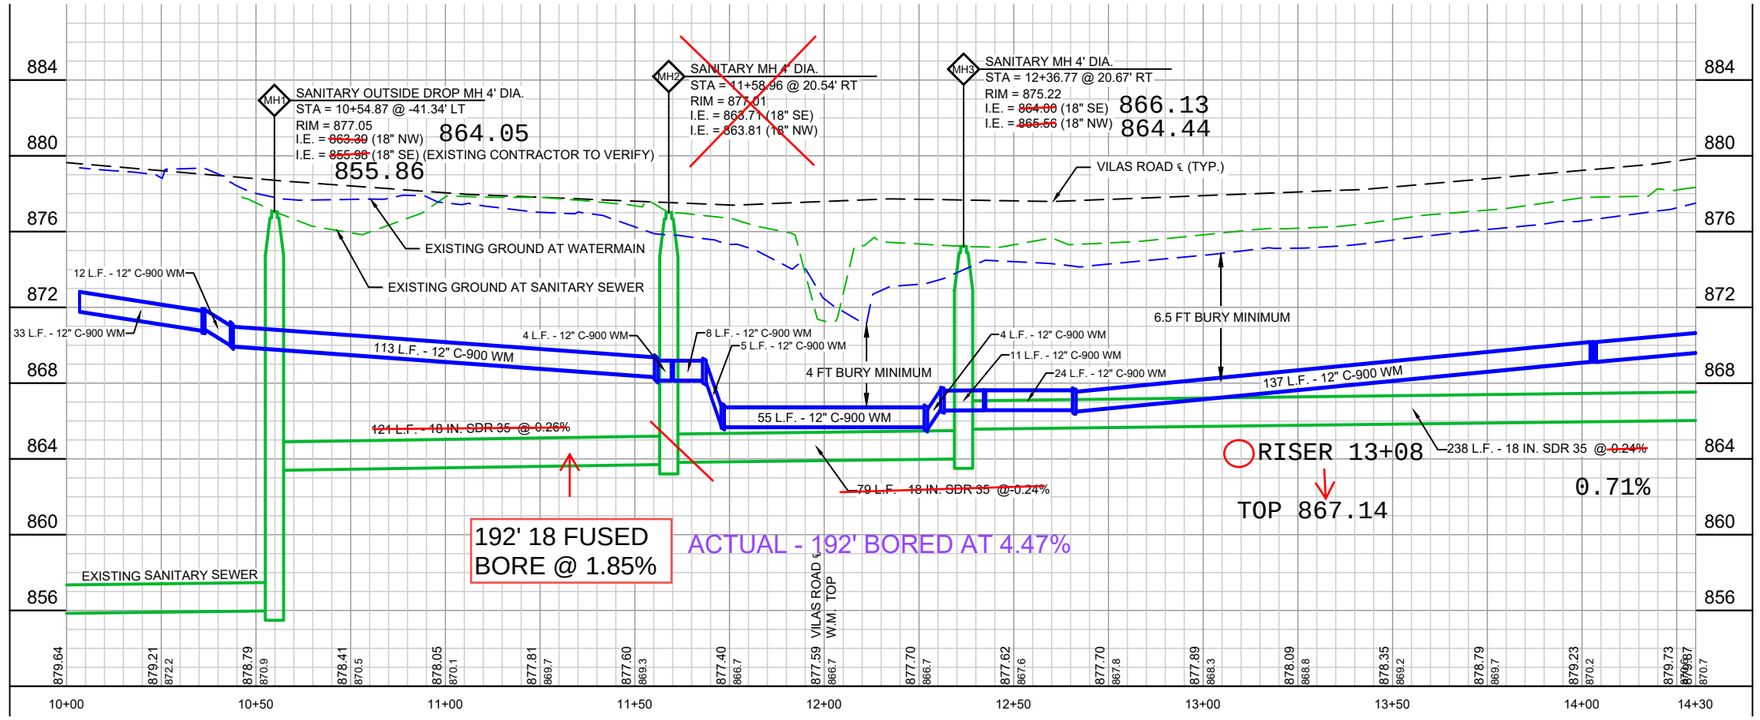

		NO.	DATE	REVISION	BY
PROJECT DATE: .	DRAWN BY: JTB	1	03/02/2020	PRELIMINARY	MJW
	DESIGNED BY: MJW	2	03/10/2020	[redacted]	MJW
	CHECKED BY: KCL	.	.	.	.

PLOT DATE: Tuesday, March 10, 2020 9:43:42 AM, G:\00\00094\00094096\CADD\C3D\Vilas Road Sanitary Sewer Interceptor\00094096 Plan and Profile.dwg

MSA

ENGINEERING | ARCHITECTURE | SURVEYING
FUNDING | PLANNING | ENVIRONMENTAL
1702 Pankratz St Madison, WI 53704
(608) 242-7779 www.msa-ps.com

© MSA Professional Services, Inc.

VILAS ROAD SANITARY SEWER INTERCEPTOR
VILLAGE OF COTTAGE GROVE
DANE COUNTY, WI

PLAN & PROFILE SHEETS

PROJECT NO. 00094096

SHEET P 1