LEGEND:

PARENTS

BUSSES

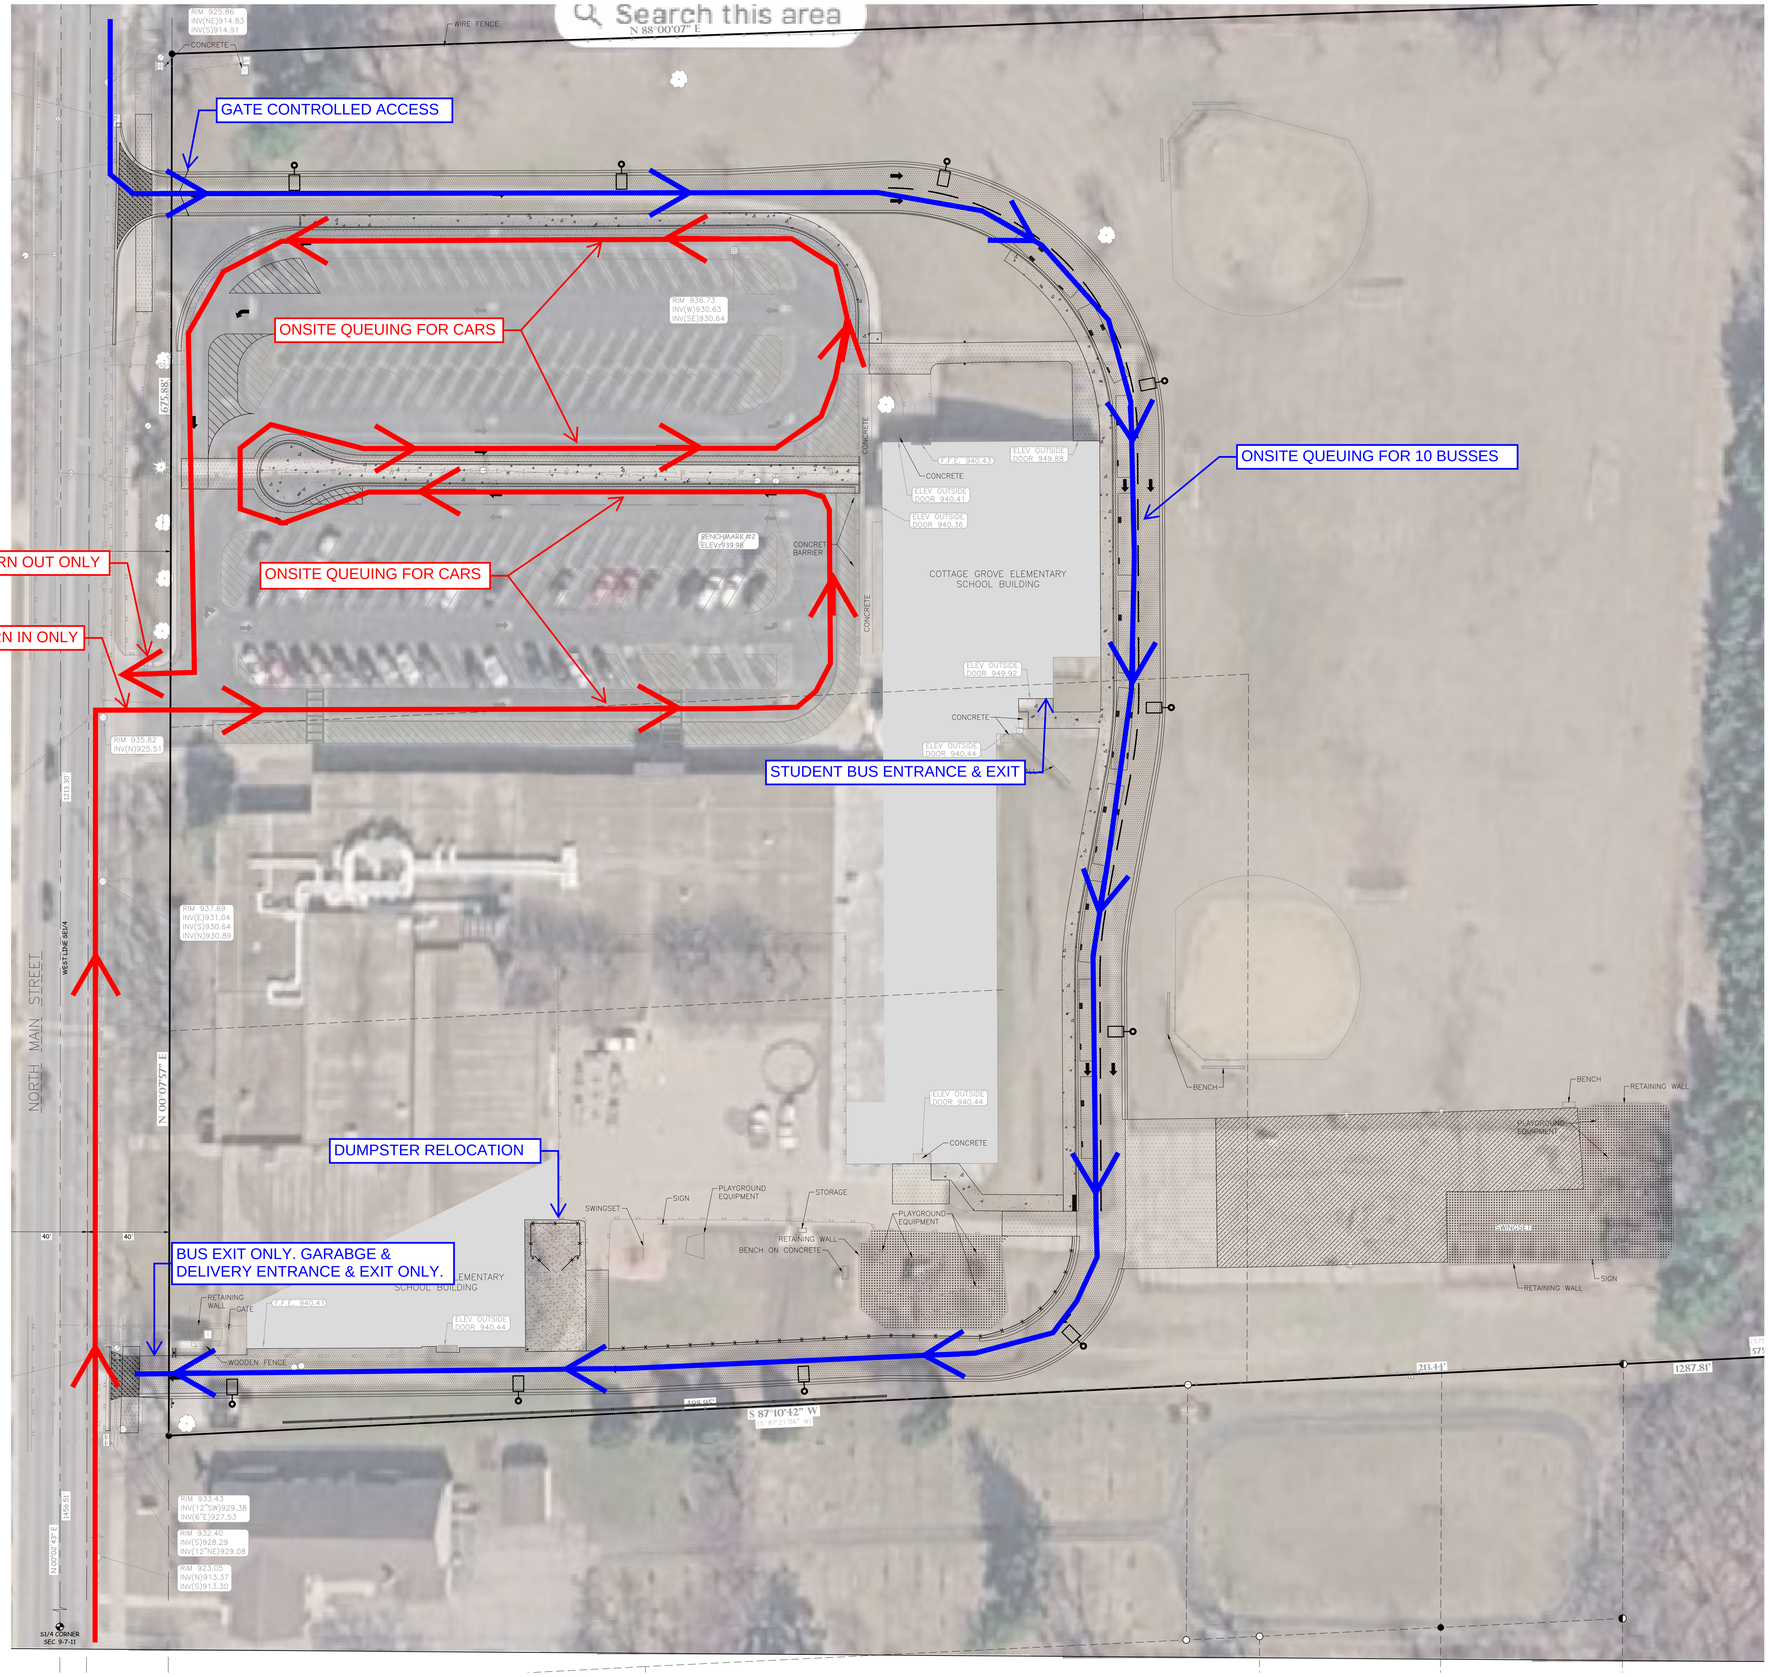

REVISIONS

CHECKED:	JL
DRAWN:	AB
DATE	03/16/2026
PROJECT NO.	26.0003

CIRCULATION EXHIBIT

MONONA GROVE SCHOOL DISTRICT
COTTAGE GROVE BUS LOOP
VILLAGE OF COTTAGE GROVE
DANE CO, WISCONSIN

Civil Engineering
Land Surveying
Landscape Architecture
4941 Kirschling Court
Stevens Point, WI 54481
715.344.9999 (PH) 715.344.9922 (FX)

Point of Beginning

SHEET CIR.

POINT OF BEGINNING, INC. HOLDS THE RIGHTS TO COPYRIGHT IN AND TO THESE PRINTS, DRAWINGS AND DOCUMENTS. NO REPRODUCTION, COPYING, ALTERATION, MODIFICATION, USAGE, INCORPORATION INTO OTHER DOCUMENTS OR ASSIGNMENT OF THE SAME MAY OCCUR WITHOUT THE PRIOR WRITTEN PERMISSION OF POINT OF BEGINNING, INC.

© 2026 POINT OF BEGINNING, INC.