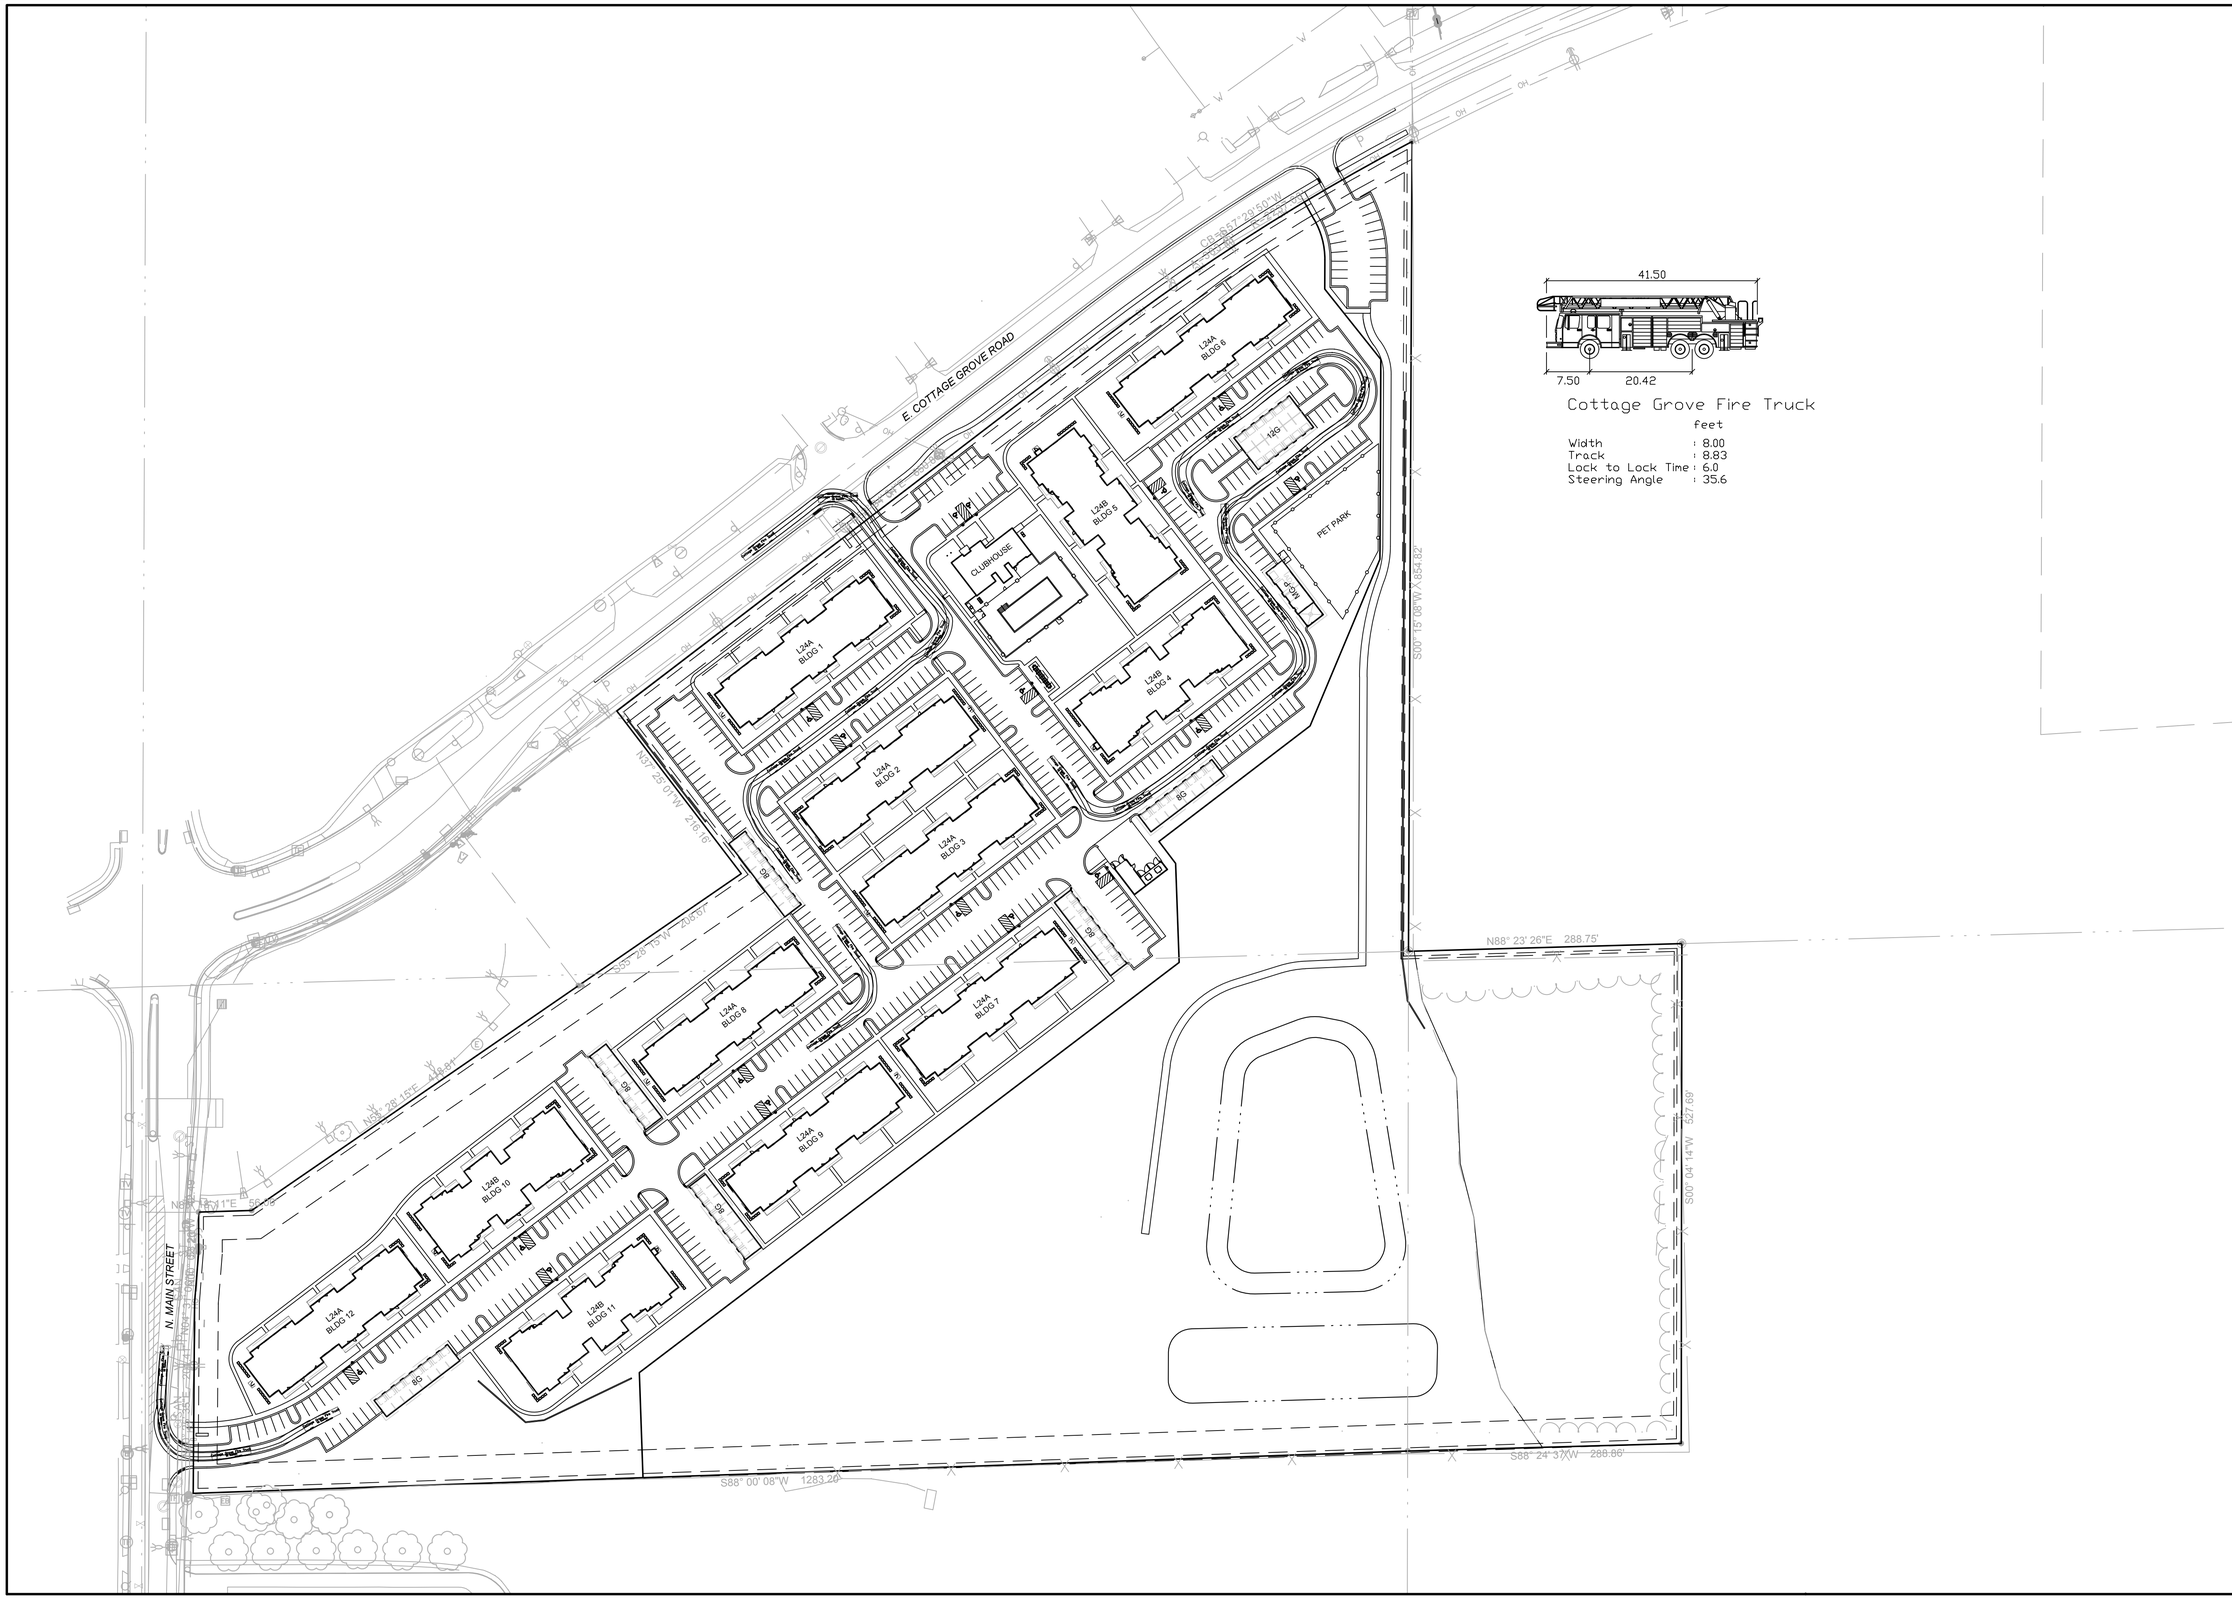

REVISIONS

NO.	DATE	DESCRIPTION

ORIGINAL ISSUE DATE: OIDATE

NO.	DATE	DESCRIPTION

PROJECT NO.: 210057
PROJECT MANAGER: RMW
DESIGNED BY: MC
DRAWN BY: DB

FIRE TRUCK EXHIBIT

AUTHENTIX

COTTAGE GROVE WISCONSIN

7325 Janes Avenue
Woodridge, IL 60517
630.724.9200 phone
www.v3co.com

DRAWING NO.

EX A

N:\2021\210057\Drawings\ACAD\LD\S04\Misc Drawings\Fire Truck Exhibit210057.dwg 04/08/21