PLAT OF SURVEY

Lot 1 and 2 of CSM 6818, recorded in Document No. 2377215; Lot 1 of CSM 1732, recorded in Document No. 1434557; PART of the South 1/2 of the Southeast 1/4 of the Southwest 1/4 AND the West 2 acres of of East 40 rods of the North 28 rods of the Southeast 1/4 of the Southwest 1/4, all located in Section 33, Township 8 North, Range 11 East, Village of Cottage Grove, Dane County, Wisconsin

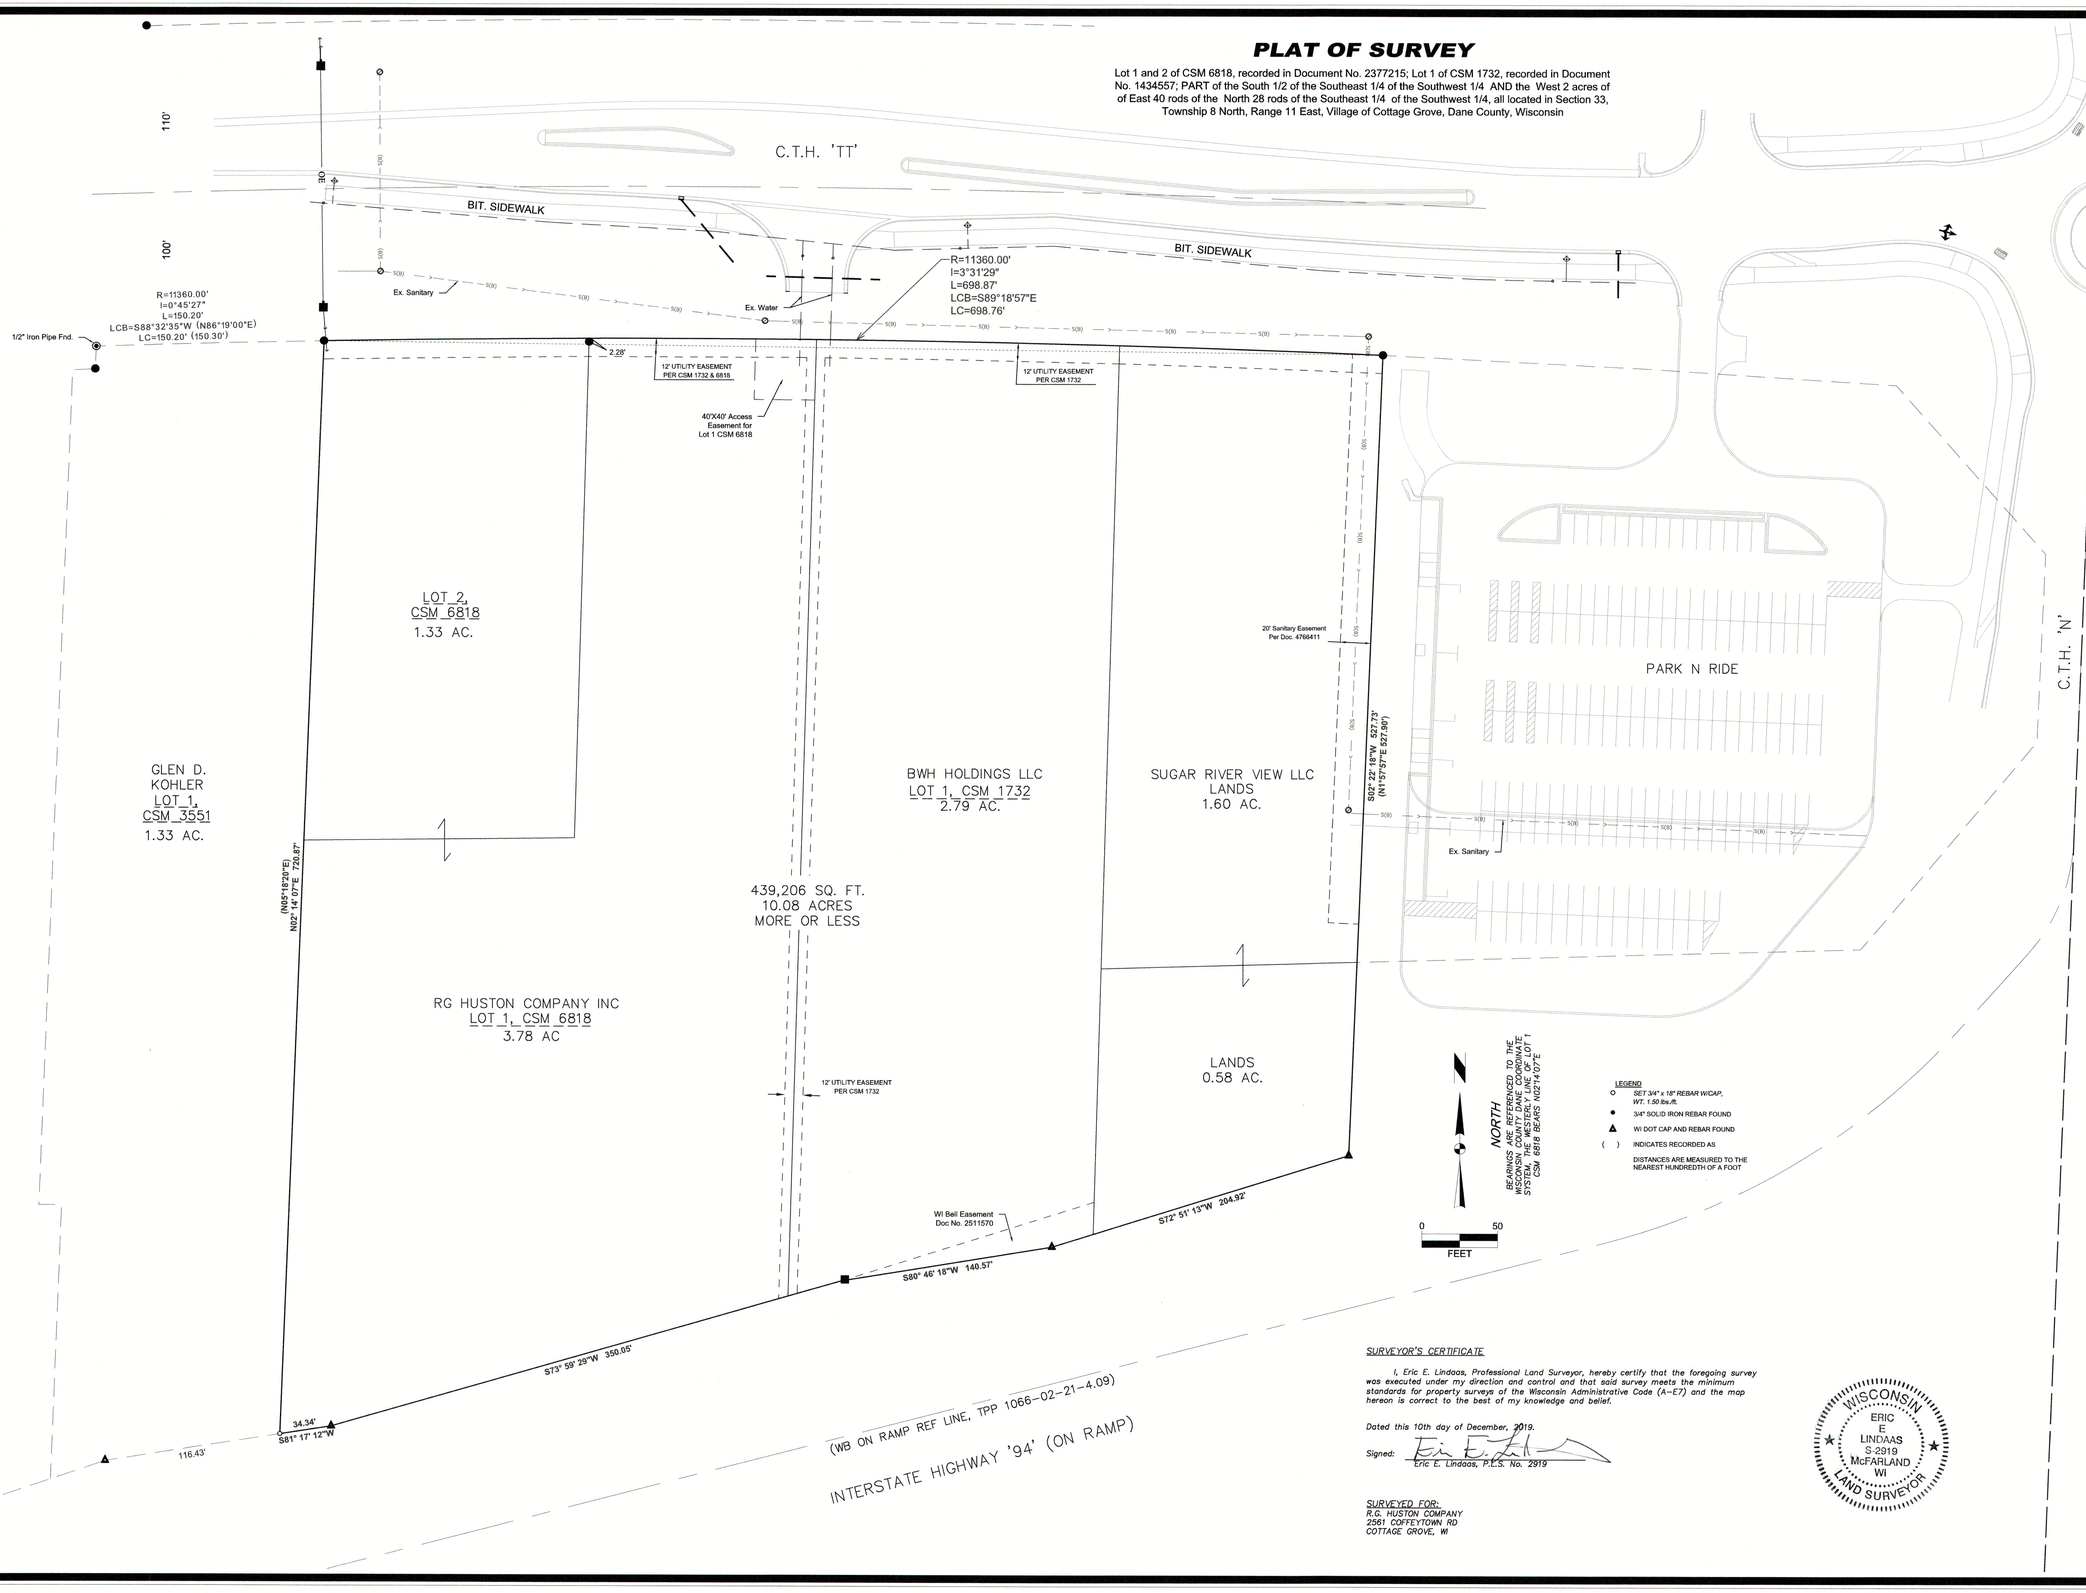

LEGEND

- SET 3/4" x 18" REBAR W/CAP; WT. 1.50 lbs./ft.
- 3/4" SOLID IRON REBAR FOUND
- WI DOT CAP AND REBAR FOUND
- ( ) INDICATES RECORDED AS

DISTANCES ARE MEASURED TO THE NEAREST HUNDREDTH OF A FOOT

SURVEYOR'S CERTIFICATE

I, Eric E. Lindaas, Professional Land Surveyor, hereby certify that the foregoing survey was executed under my direction and control and that said survey meets the minimum standards for property surveys of the Wisconsin Administrative Code (A-E7) and the map hereon is correct to the best of my knowledge and belief.

Dated this 10th day of December, 2019.

Signed: Eric E. Lindaas

Eric E. Lindaas, P.L.S. No. 2919

WISCONSIN ERIC E LINDAAS S-2919 McFARLAND WI LAND SURVEYOR

SURVEYED FOR:
R.G. HUSTON COMPANY
2561 COFFEYTOWN RD
COTTAGE GROVE, WI

MARK	REVISION	DATE	BY:
Engineer: EEL	Checked By: CHKD	Scale: 1" = 50	
Technician: TECH	Date: 12-10-2019	T-R-S: T8N-R11E-S33	
Project No: 119-1084-30		Sheet 1 OF 1	

PLAT OF SURVEY

VILLAGE OF COTTAGE GROVE, DANE COUNTY, WISCONSIN

SNYDER & ASSOCIATES, INC.

2727 S.W. SNYDER BLVD
ANKENY, IOWA 50023
515-964-2020 | www.snyder-associates.com

SNYDER & ASSOCIATES

Project No: 119.1084.30

Sheet 1 OF 1