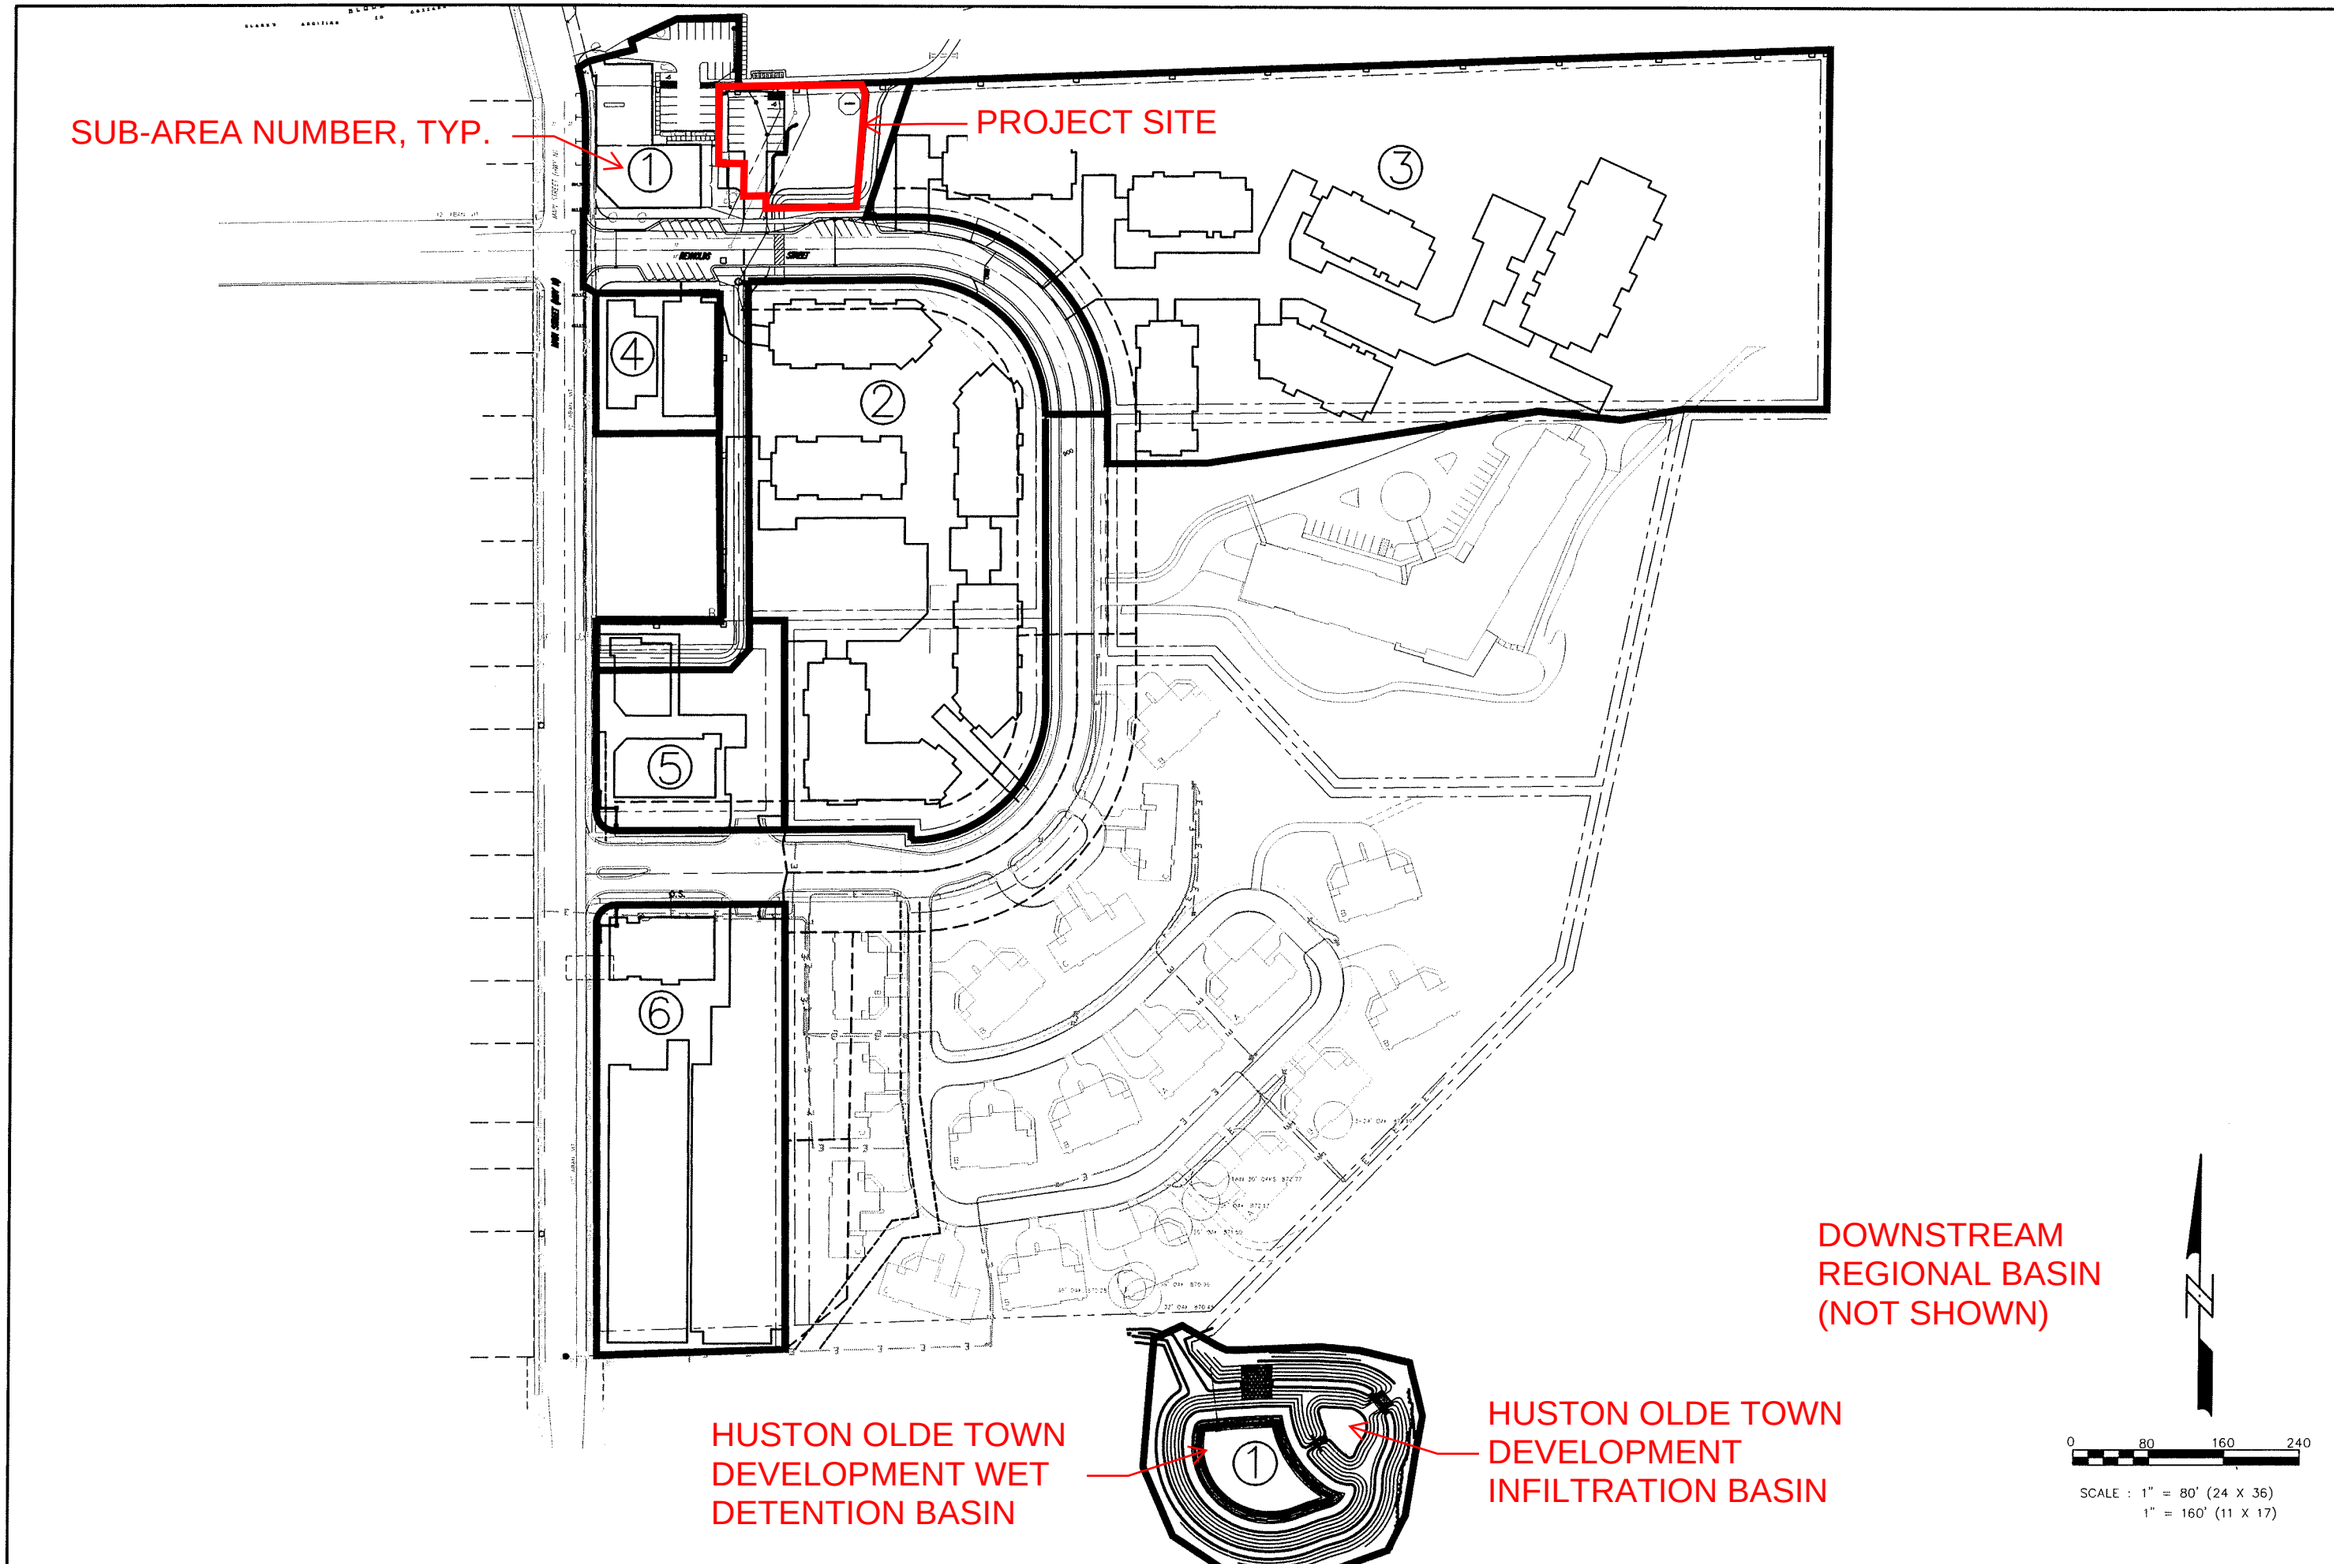

Calkins Engineering, LLC
5010 Voges Road
Madison, WI 53718
(608) 838-0444

DATE: 11-14-06

REVISIONS:

P:\PROJECTS\H\HUSDS\dwg\erosion control.dwg | 11/14/2006 3:20:10 PM | HP LaserJet 5000 Series PCL | 1:1

HUSTON OLDE TOWN DEVELOPMENT PHASING PLAN

Calkins Engineering, LLC
Civil Engineers & Land Surveyors

SHEET
C1.2