ANNEXATION DESCRIPTION

Part of the Northwest Quarter of the Southwest Quarter of Section 3, Township 7 North, Range 11 East, Town of Cottage Grove, Dane County, Wisconsin, more fully described as follows:

Commencing at the West Quarter corner of said Section 3, thence S00°05'49"E along the west line of the southwest Quarter of said Section 3, also being the easterly plat line of QUARRY RIDGE ESTATES FIRST ADDITION plat, Dane County Registry; 66.01'to the point of beginning; thence N89°03'03"E, parallel to the North line of the Southwest Quarter of said Section 3, 1333.27' to the East line of the Northwest Quarter of the Southwest Quarter of said Section 3; thence along said East line, S00°00'57"E, 1275.85' to the Southeast corner of the Northwest Quarter of the Southwest Quarter of said Section 3; thence S88°58'44"W along the South line of the Northwest Quarter of the Southwest Quarter of said Section 3, 1331.48' to the southeasterly corner of Lot 50, said QUARRY RIDGE ESTATES FIRST ADDITION plat; thence N00°05'49"W along the easterly line of said QUARRY RIDGE ESTATES FIRST ADDITION plat, 1277.49' to the point of beginning. This description contains approximately 1,700,776 square feet or 39.044 acres.

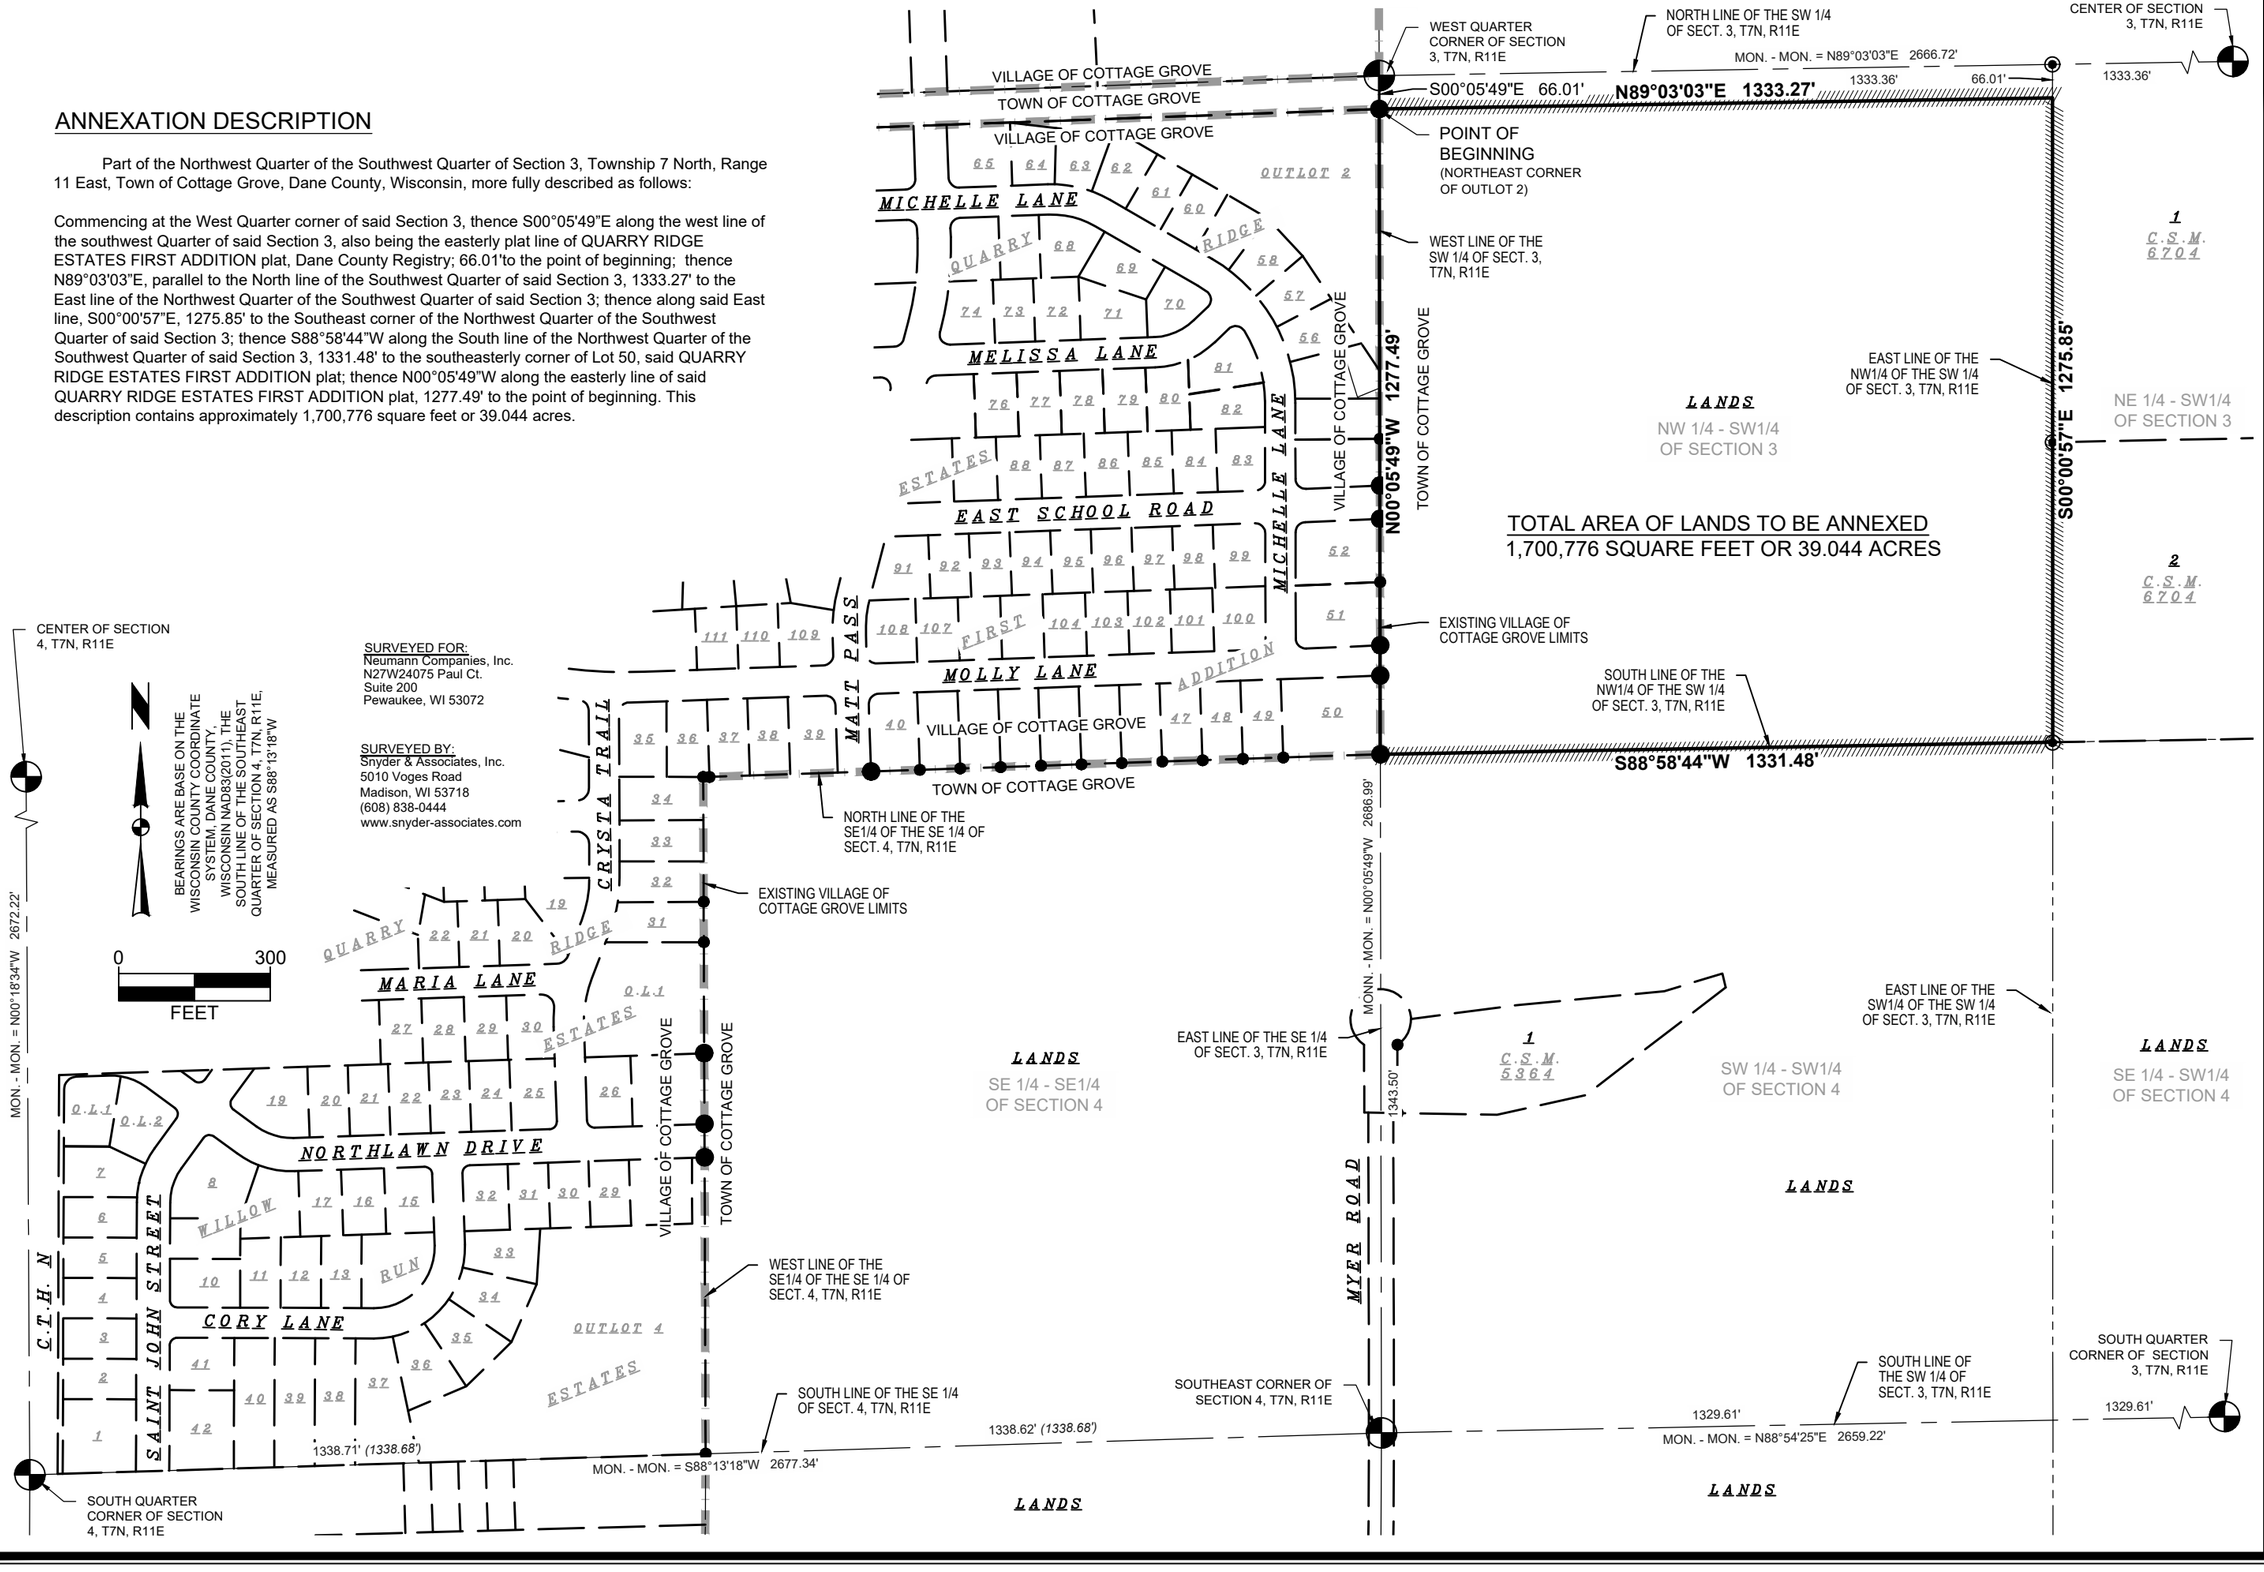

MARK	REVISION	DATE	BY
Technician: ARG	Engineer: ENGR	Date: 03-12-2026	Checked By: CHKD

Scale: 1" = 300'
T-R-S: T7N-R11W-SS
Project No: 125.1213.30
Sheet 1 OF 1

ANNEXATION TO VILLAGE OF COTTAGE GROVE
DANE COUNTY, WI
EXHIBIT MAP - A

SNYDER & ASSOCIATES, INC.
5010 VOGES ROAD
MADISON, WISCONSIN 53718
515-964-2020 | www.snyder-associates.com

SNYDER & ASSOCIATES

Project No: 125.1213.30
Sheet 1 OF 1

V:\Projects\2025\125.1213.30\CAD\1251213_SURV-ANNEX-A.dwg ADAM GROSS, 2/2/34 EXHIBIT L, 2026/03/27, 11:19 AM, ANSI FULL BLEED B (17.00 X 11.00 INCHES)